

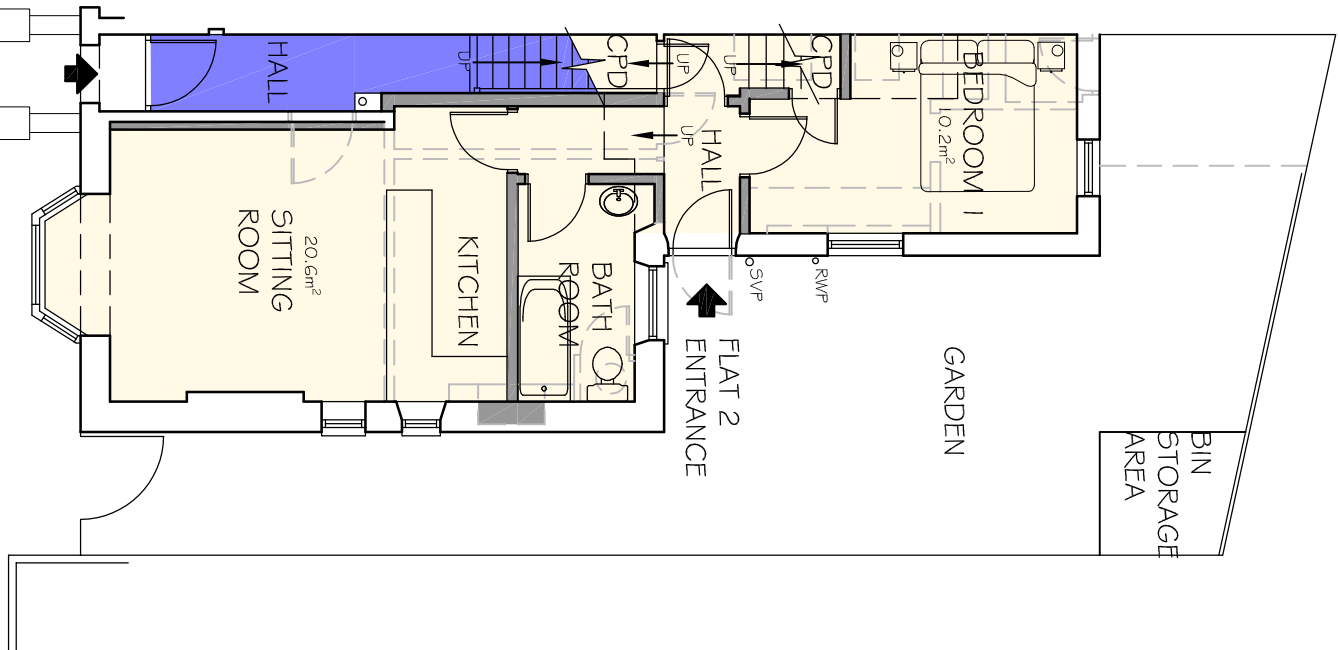



NOTES
WRITTEN DIMENSIONS TO BE TAKEN IN PREFERENCE TO SCALE, AND
THE DRAWINGS TO BE USED IN CONJUNCTION WITH ALL OTHER
DOCUMENTS RELATING TO THIS PROJECT.
ANY DISCREPANCIES ARE TO BE REFERRED IMMEDIATELY TO THE
PROJECT DESIGNER.
THIS DRAWING IS COPYRIGHT, AND SHOULD NOT BE USED OR
REPRODUCED WITHOUT PERMISSION.
IT IS THE CONTRACTORS RESPONSIBILITY TO ENSURE COMPLIANCE
WITH THE BUILDING REGULATIONS.

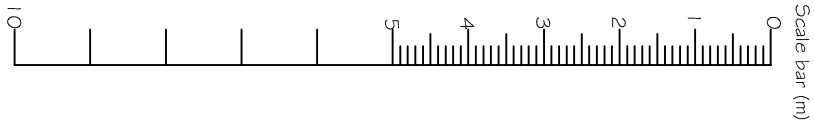

PROPOSED GROUND
FLOOR /
SITE LAYOUT

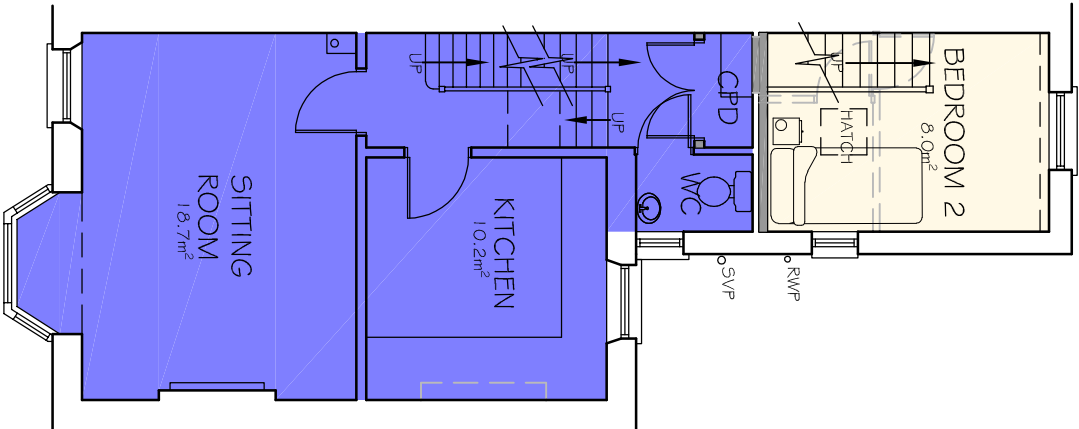

PROPOSED FIRST
FLOOR

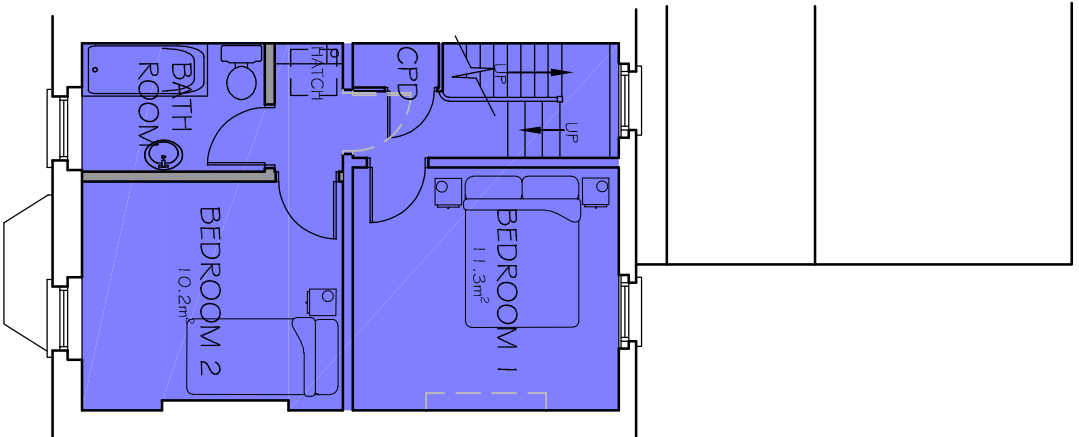

PROPOSED SECOND
FLOOR

- FLAT 1 79.2m²
- FLAT 2 52.4m²



Unit 3b Woodhorn Business Centre
Woodhorn Lane
Oving Chichester
West Sussex PO20 2BX
Tel 01243 774764
www.sloaneandbrown.co.uk

CLIENT
ARUN DISTRICT COUNCIL

SCALE 1:100 @A3 DRAWN BY DATE

DWG NO 830/02 REV. B

PROJECT
123 LONGFORD ROAD
BOGNOR REGIS
WEST SUSSEX

REV. DESCRIPTION DATE

B MINOR AMENDMENT 19.12.18
A MINOR AMENDMENT TO FLAT 2 KITCHEN 07.12.18

DRAWING TITLE
PROPOSED FLOOR PLANS