
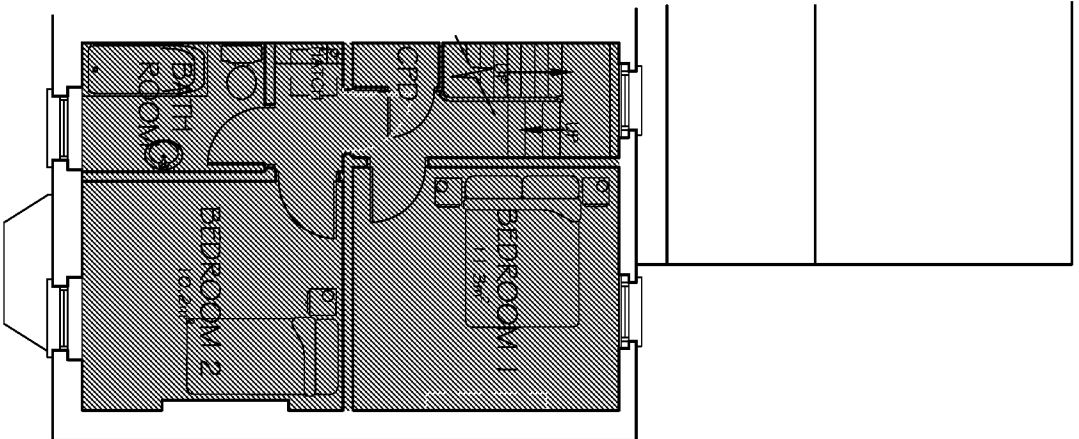
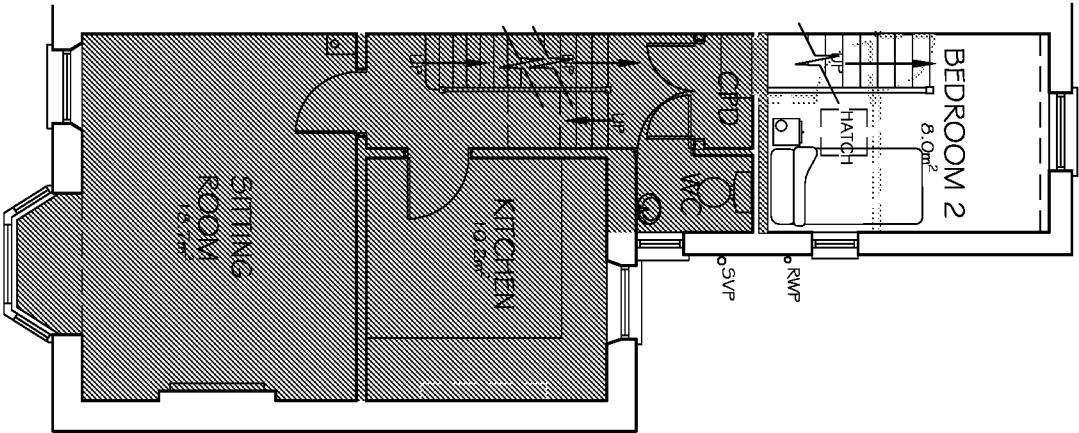




NOTES
WRITTEN DIMENSIONS TO BE TAKEN IN PREFERENCE TO SCALE, AND
ANY DISCREPANCIES ARE TO BE REFERRED IMMEDIATELY TO THE
PROJECT DESIGNER.
THIS DRAWING IS COPYRIGHT, AND SHOULD NOT BE USED OR
REPRODUCED WITHOUT PERMISSION.
IT IS THE CONTRACTORS RESPONSIBILITY TO ENSURE COMPLIANCE
WITH THE BUILDING REGULATIONS.

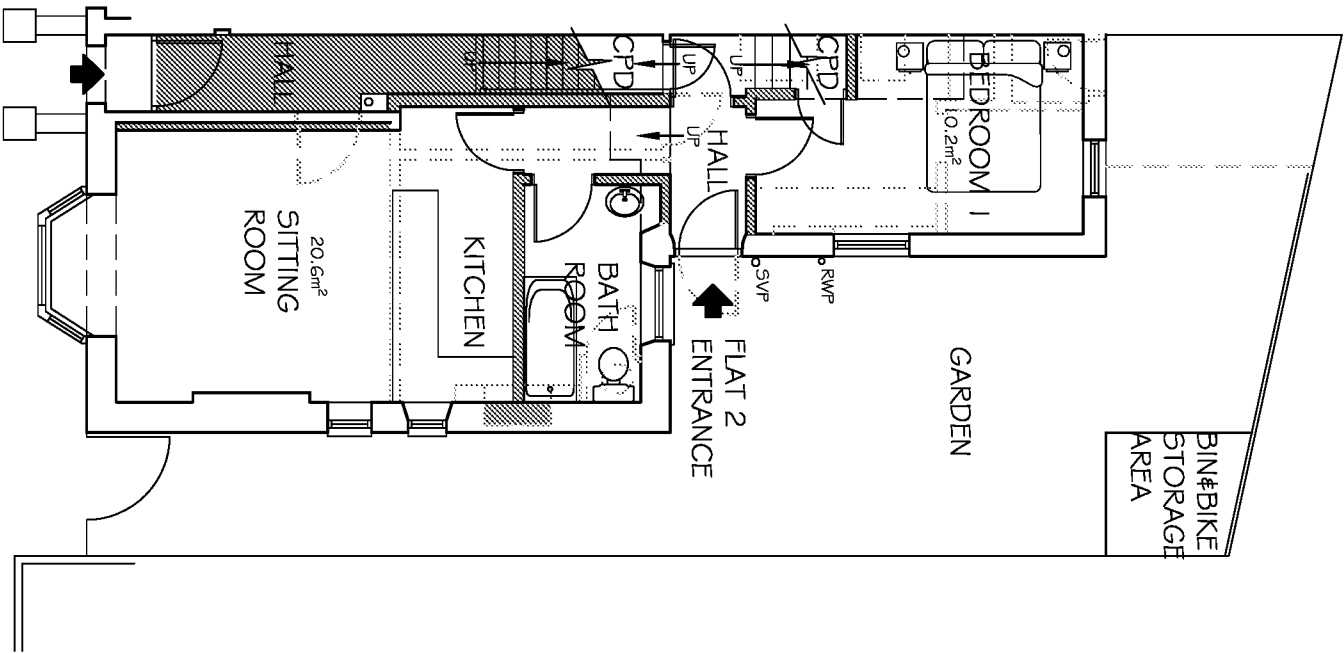

PROPOSED GROUND
FLOOR /
SITE LAYOUT

PROPOSED FIRST
FLOOR

PROPOSED SECOND
FLOOR

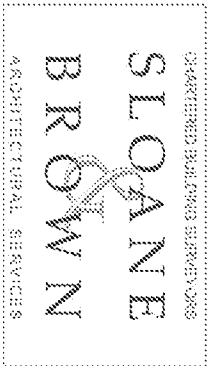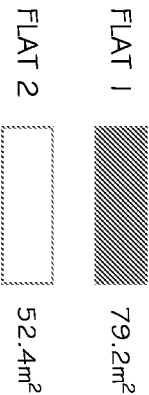

Unit 3b Woodhorn Business Centre
Woodhorn Lane
Oving Chichester
West Sussex PO20 2BX
Tel 01243 774764
www.sloaneandbrown.co.uk

CLIENT
ARUN DISTRICT COUNCIL

DRAWING TITLE
PROPOSED FLOOR PLANS

PROJECT
123 LONGFORD ROAD
BOGNOR REGIS
WEST SUSSEX

C BIKE STORAGE AREA ADDED IDENTIFIED 11.02.19
B MINOR AMENDMENT 19.12.18
A MINOR AMENDMENT TO FLAT 2 KITCHEN 07.12.18
REV DESCRIPTION DATE

SCALE 1:100 @A3
DRAWN BY PLB
DATE NOV 18
DWG NO 830/02
REV. C