
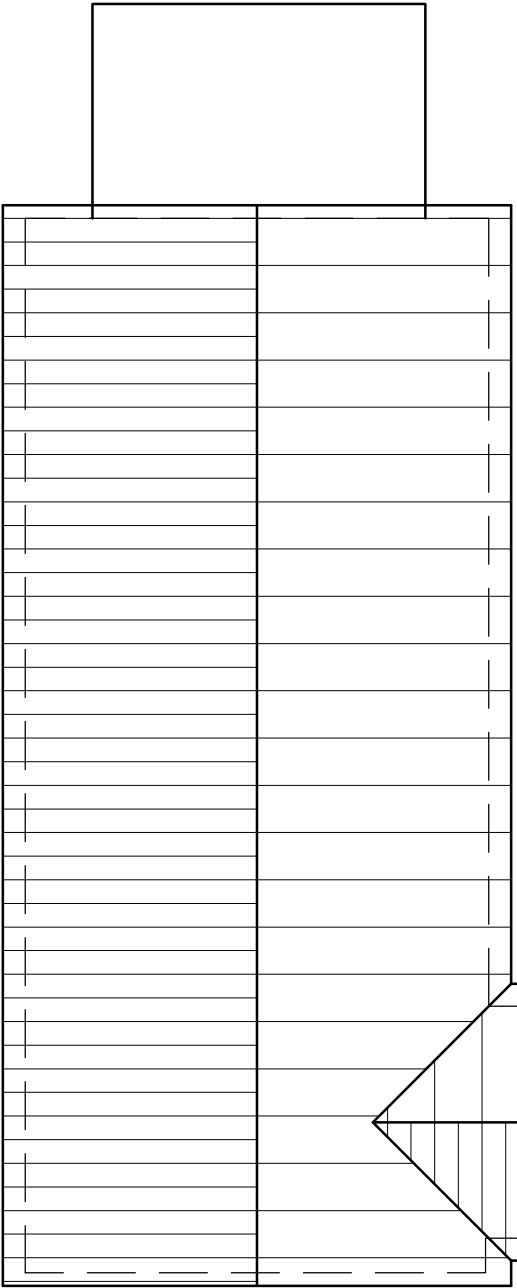


NOTES
WRITTEN DIMENSIONS TO BE TAKEN IN PREFERENCE TO SCALE, AND
ANY DISCREPANCIES RELATING TO THIS PROJECT.
THIS DRAWING IS TO BE READ IN CONJUNCTION WITH ALL OTHER
DOCUMENTS RELATING TO THIS PROJECT.
ANY DISCREPANCIES ARE TO BE REFERRED IMMEDIATELY TO THE
PROJECT DESIGNER.
THIS DRAWING IS COPYRIGHT, AND SHOULD NOT BE USED OR
REPRODUCED WITHOUT PERMISSION.
IT IS THE CONTRACTOR'S RESPONSIBILITY TO ENSURE COMPLIANCE
WITH THE BUILDING REGULATIONS.

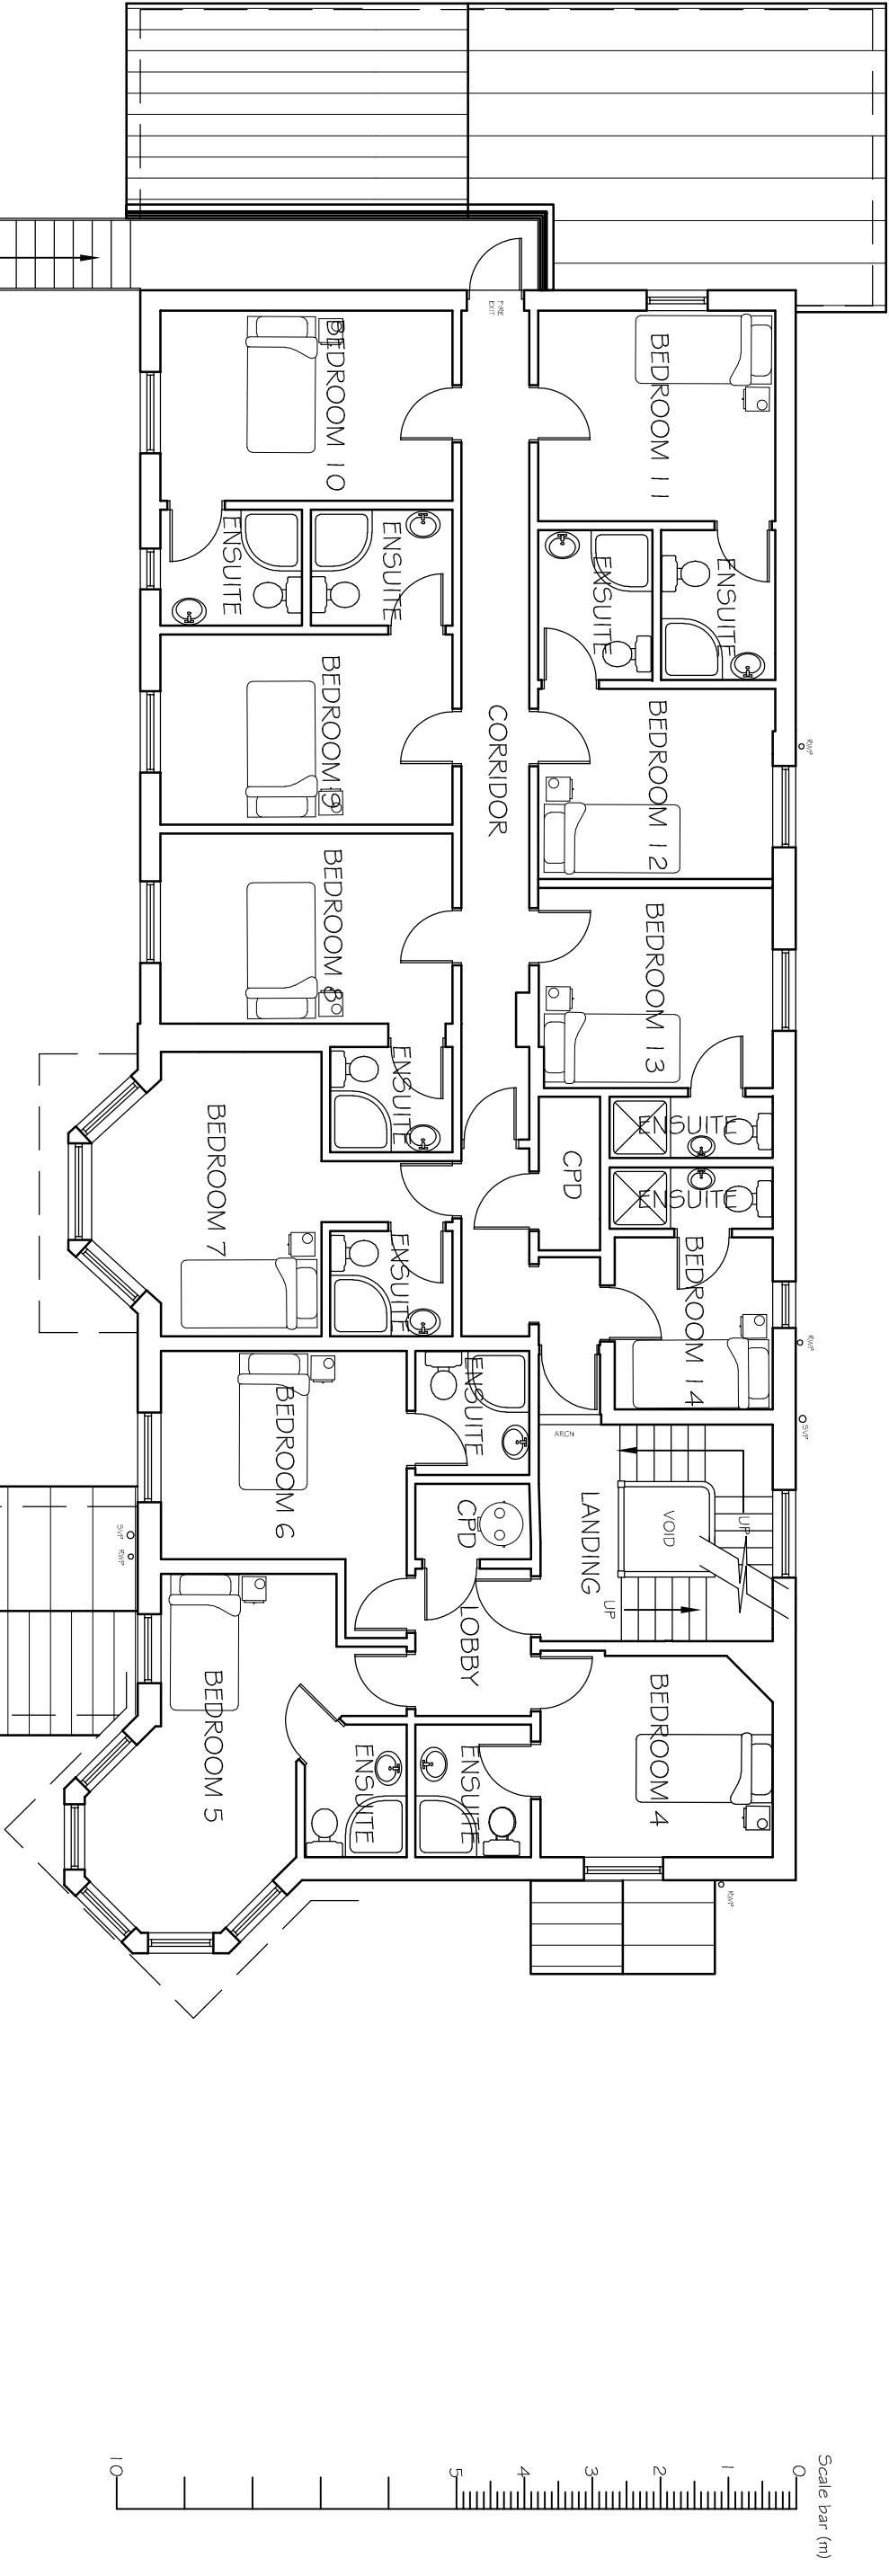

EXISTING FIRST FLOOR / PART ROOF PLAN

REV DESCRIPTION DATE

PROJECT
15 ELASDALE ROAD
BOGNOR REGIS
WEST SUSSEX

DRAWING TITLE
EXISTING FIRST FLOOR / PART ROOF PLAN

CLIENT
STONEPILLOW

SCALE DRAWN BY DATE
1:100 @A3 PLB NOV 18

DWG NO 825/02 REV. -

Unit 3b Woodhorn Business Centre
Woodhorn Lane
Oving Chichester
West Sussex PO20 2BX
Tel 01 243 774764
www.sloaneandbrown.co.uk

