

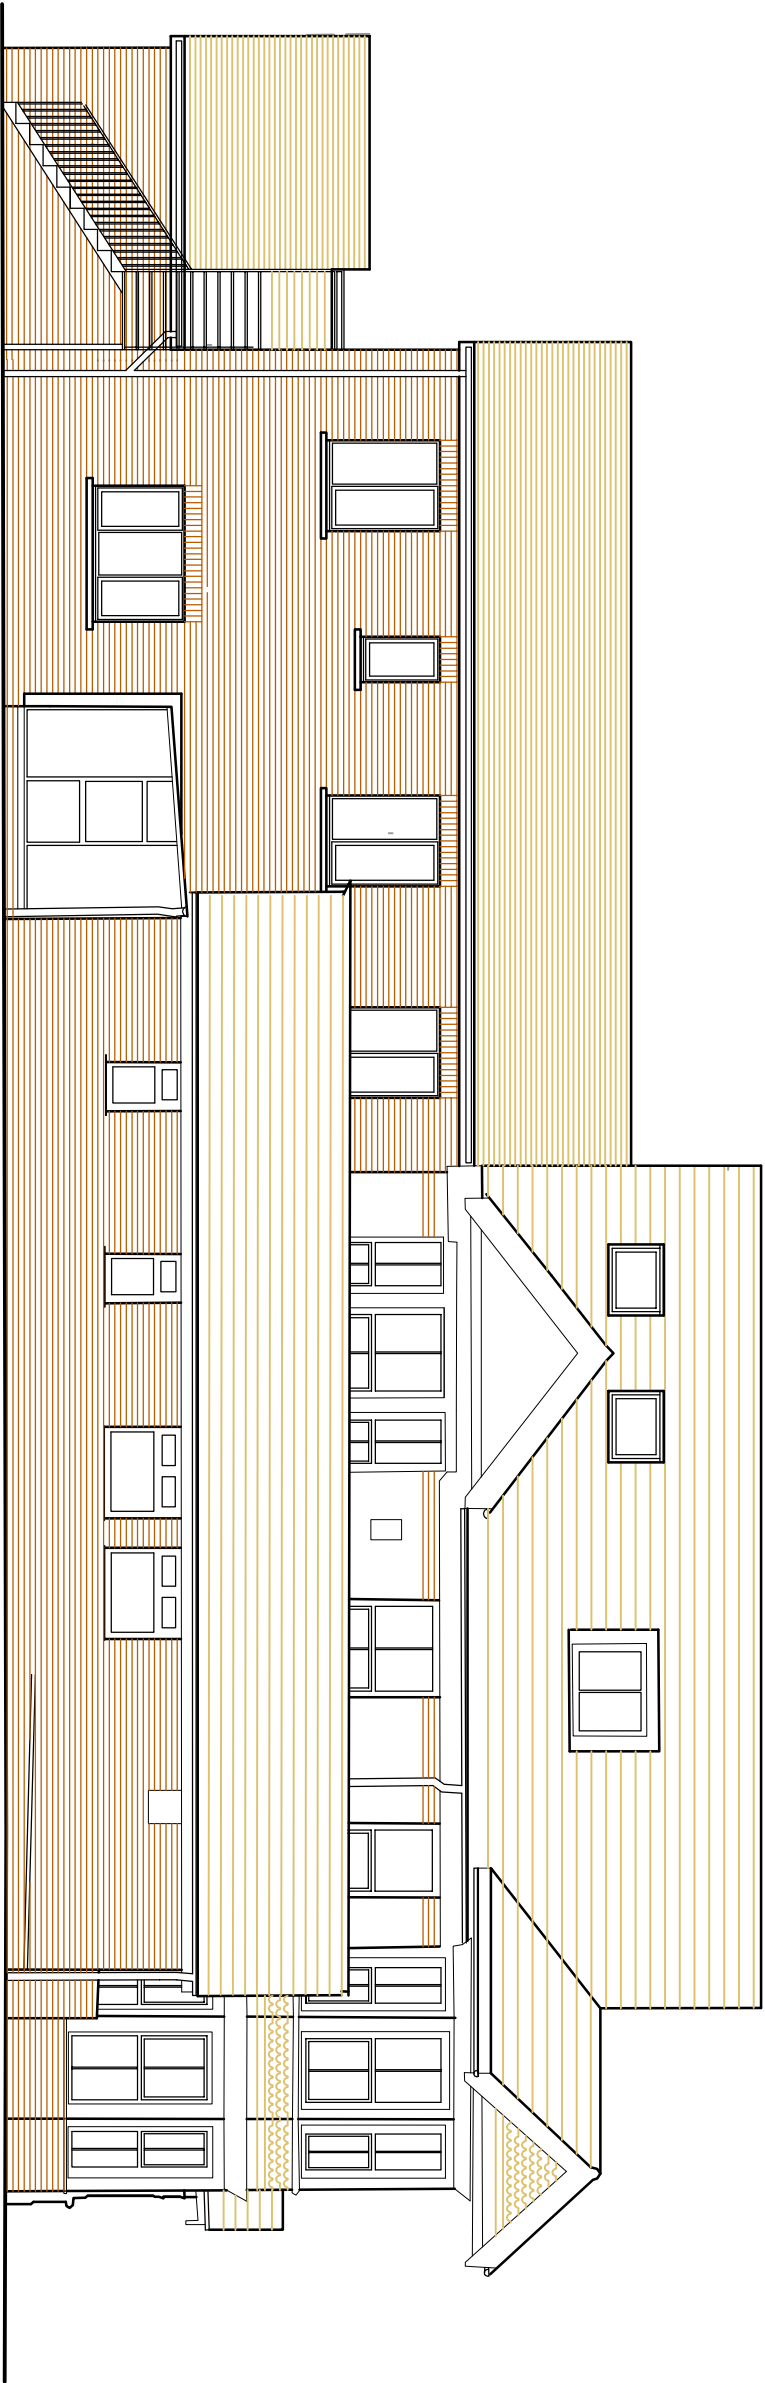


NOTES
WRITTEN DIMENSIONS TO BE TAKEN IN PREFERENCE TO SCALE, AND
ANY DISCREPANCIES ARE TO BE REFERRED IMMEDIATELY TO THE
PROJECT DESIGNER.
THIS DRAWING IS COPYRIGHT, AND SHOULD NOT BE USED OR
REPRODUCED WITHOUT PERMISSION
IT IS THE CONTRACTOR'S RESPONSIBILITY TO ENSURE COMPLIANCE
WITH THE BUILDING REGULATIONS.

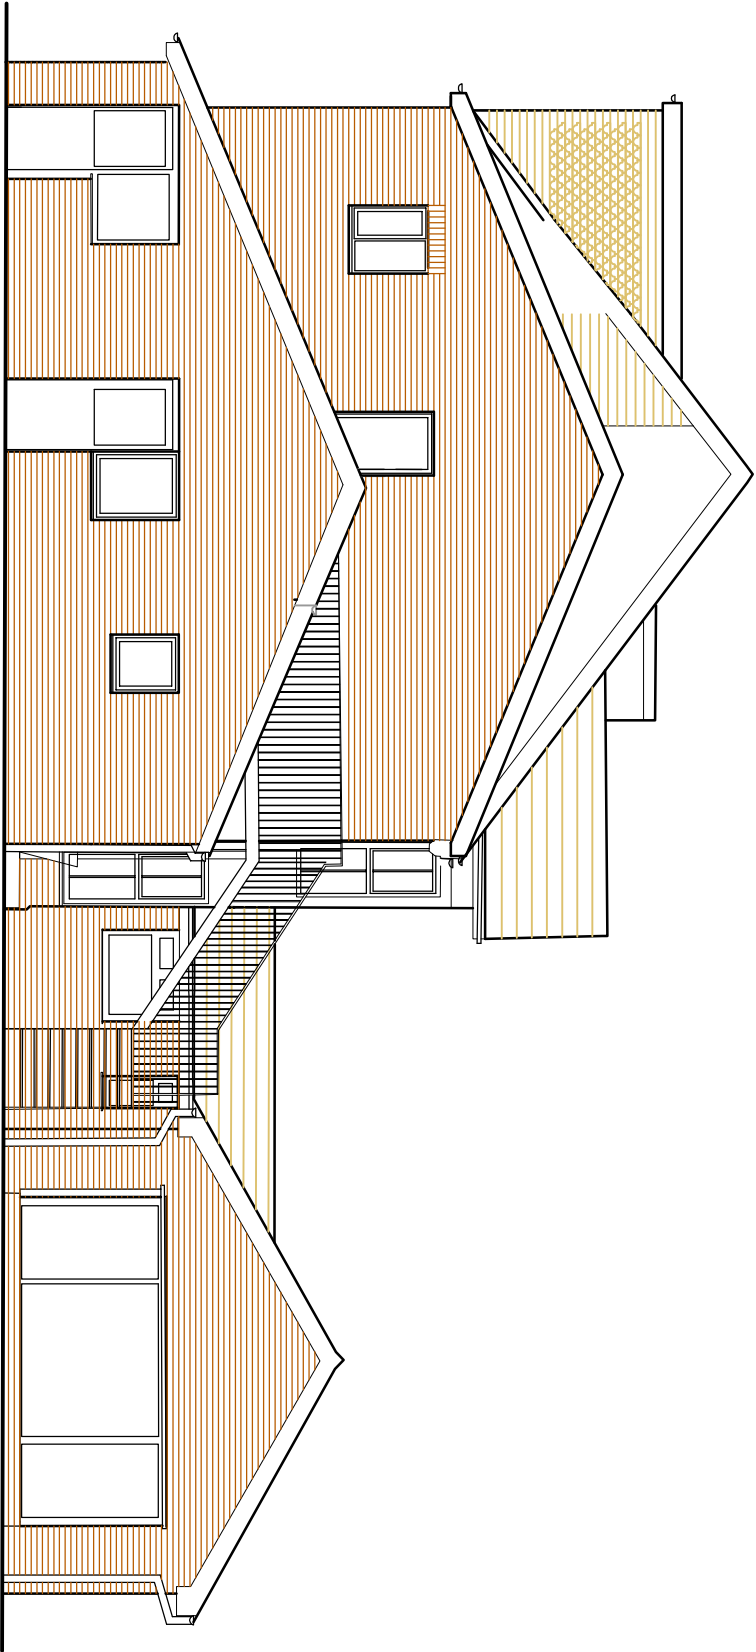

6.00m DATUM

EXISTING EAST ELEVATION

 

6.00m DATUM

EXISTING SOUTH ELEVATION

PROPOSED SINGLE
STOREY EXTENSION

REV DESCRIPTION

DATE

PROJECT
15 ELASDALE ROAD
BOGNOR REGIS
WEST SUSSEX

DRAWING TITLE
EXISTING ELEVATIONS - SHEET 1 OF 2

CLIENT
STONEPILLOW

SCALE 1:100 @A3 **DRAWN BY** PLB **DATE** NOV 18

DWG NO 825/03 **REV.** -

Unit 3b Woodhorn Business Centre
Woodhorn Lane
Oving Chichester
West Sussex PO20 2BX
Tel 01 243 774764
www.sloaneandbrown.co.uk

