



NOTES
WRITTEN DIMENSIONS TO BE TAKEN IN PREFERENCE TO SCALE, AND
ANY DISCREPANCIES ARE TO BE REFERRED IMMEDIATELY TO THE
PROJECT DESIGNER.
THIS DRAWING IS COPYRIGHT, AND SHOULD NOT BE USED OR
REPRODUCED WITHOUT PERMISSION
IT IS THE CONTRACTOR'S RESPONSIBILITY TO ENSURE COMPLIANCE
WITH THE BUILDING REGULATIONS.

 


EXISTING WEST ELEVATION

6.00m DATUM

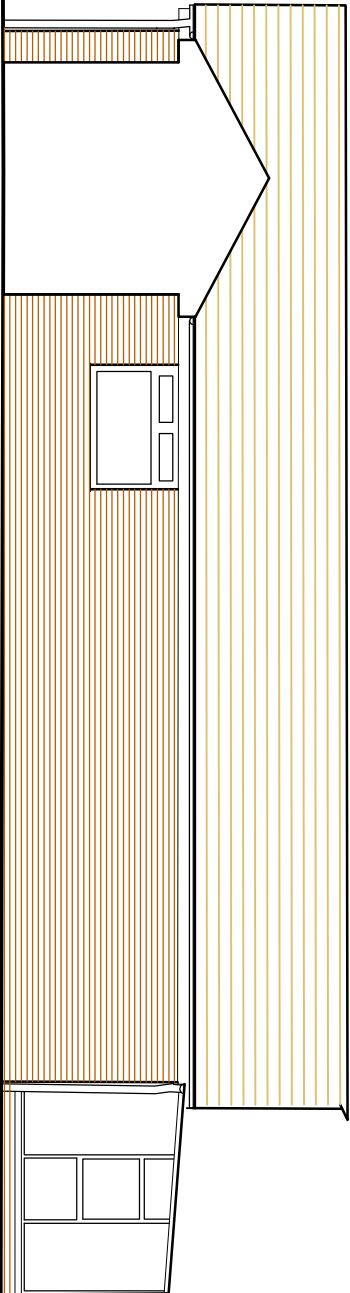

EXISTING NORTH ELEVATION

6.00m DATUM

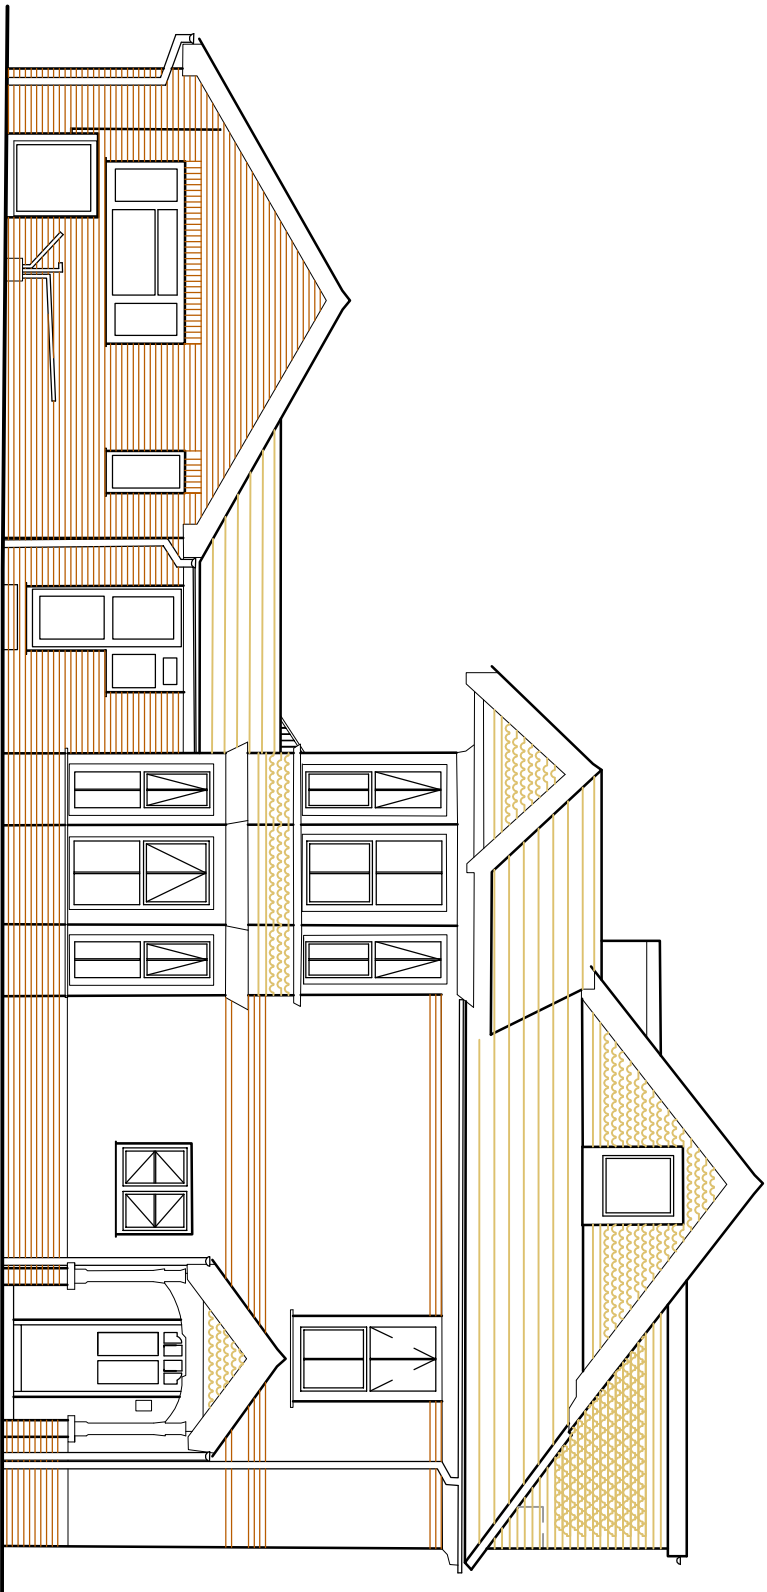

REV DESCRIPTION

DATE

PROJECT

15 ELASDALE ROAD
BOGNOR REGIS
WEST SUSSEX

DRAWING TITLE

EXISTING ELEVATIONS - SHEET 2 OF 2

CLIENT

STONEPILLOW

SCALE

1:100 @A3

DRAWN BY

PLB

DATE

NOV 18

DWG NO

825/04

REV. -

Unit 3b Woodhorn Business Centre
Woodhorn Lane
Oving Chichester
West Sussex PO20 2BX
Tel 01 243 774764
www.sloaneandbrown.co.uk

