


NOTES
 WRITTEN DIMENSIONS TO BE TAKEN IN PREFERENCE TO SCALE, AND ARE TO BE CHECKED ON SITE PRIOR TO COMMENCING WORK.
 THIS DRAWING IS TO BE READ IN CONJUNCTION WITH ALL OTHER DOCUMENTS RELATING TO THIS PROJECT.
 ANY DISCREPANCIES ARE TO BE REFERRED IMMEDIATELY TO THE PROJECT DESIGNER.
 THIS DRAWING IS COPYRIGHT, AND SHOULD NOT BE USED OR REPRODUCED WITHOUT PERMISSION.
 IT IS THE CONTRACTOR'S RESPONSIBILITY TO ENSURE COMPLIANCE WITH THE BUILDING REGULATIONS.

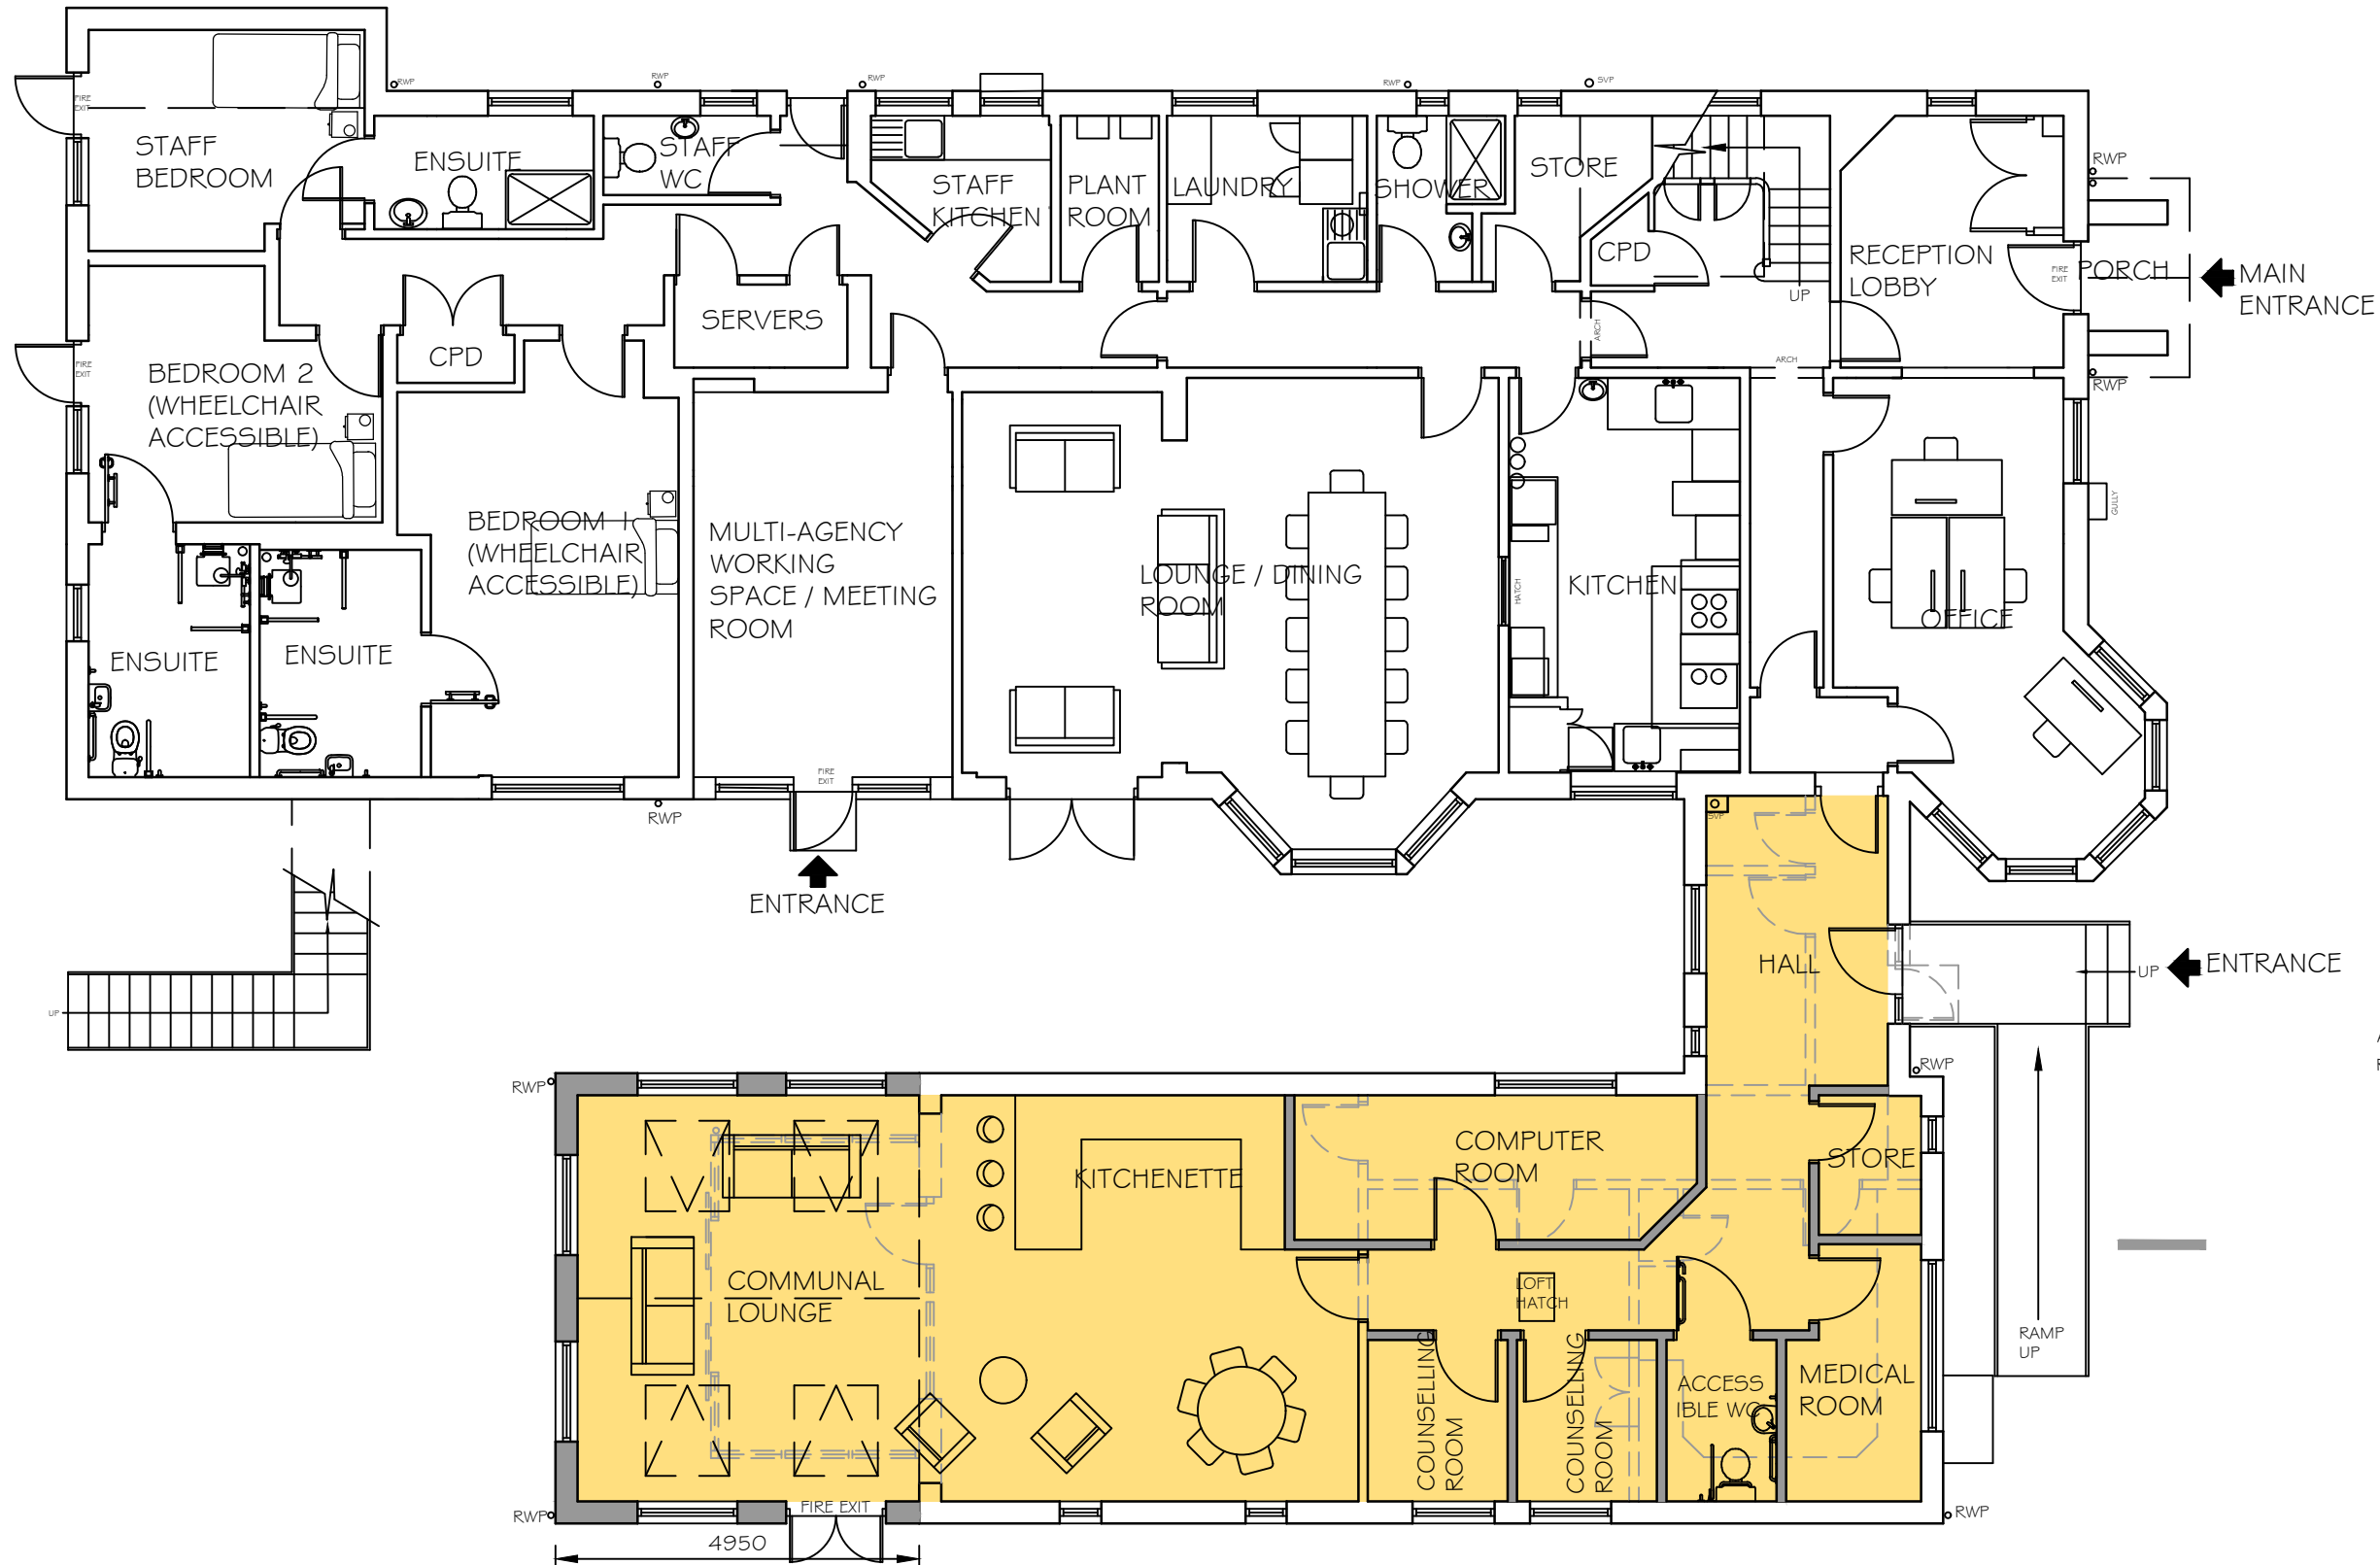

A PROPOSALS AMENDED
 REV DESCRIPTION

30.11.18
 DATE

PROJECT
 15 ELLASDALE ROAD
 BOGNOR REGIS
 WEST SUSSEX

DRAWING TITLE
 PROPOSED GROUND FLOOR PLAN -
 HUB

CLIENT
 STONEPILLOW

SCALE
 1:100 @A3

DRAWN BY
 PLB

DATE
 NOV 18

DWG NO 825/06

REV. A

PROPOSED GROUND FLOOR PLAN

Unit 3b Woodhorn Business Centre
 Woodhorn Lane
 Oving Chichester
 West Sussex PO20 2BX
 Tel 01243 774764
www.sloaneandbrown.co.uk

