
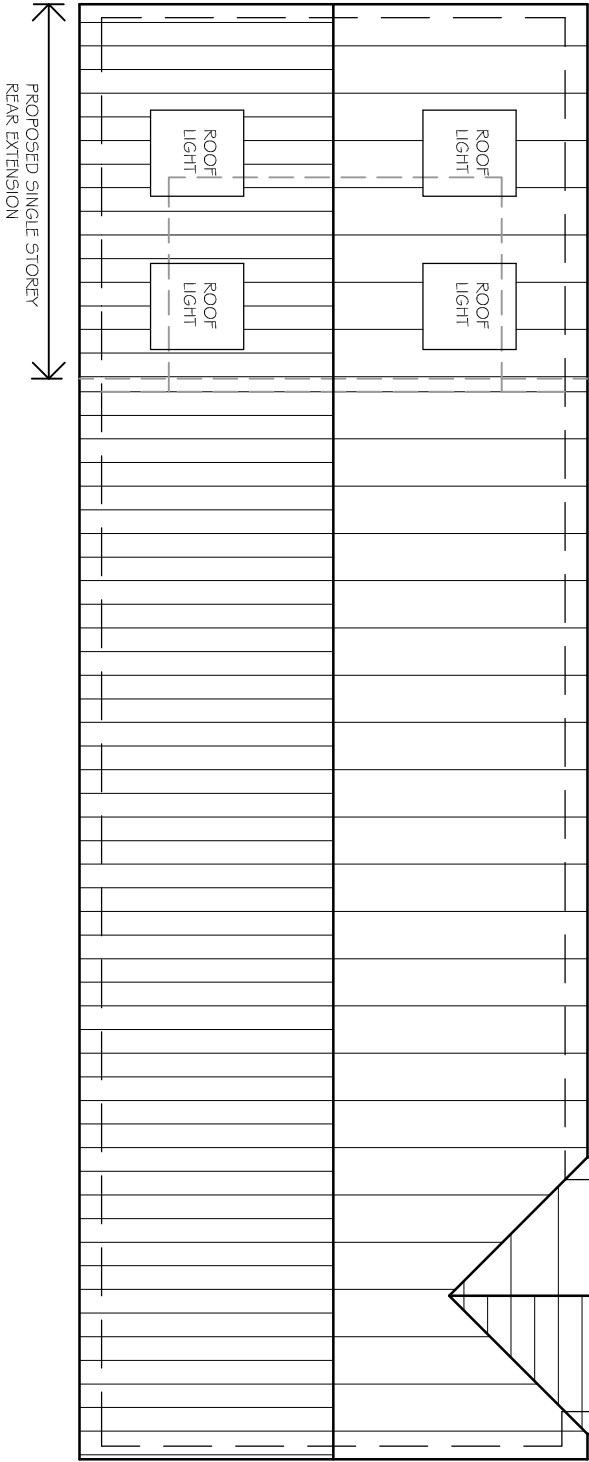


NOTES
WRITTEN DIMENSIONS TO BE TAKEN IN PREFERENCE TO SCALE, AND
ANY DISCREPANCIES ARE TO BE REFERRED IMMEDIATELY TO THE
PROJECT DESIGNER.
THIS DRAWING IS COPYRIGHT, AND SHOULD NOT BE USED OR
REPRODUCED WITHOUT PERMISSION.
IT IS THE CONTRACTOR'S RESPONSIBILITY TO ENSURE COMPLIANCE
WITH THE BUILDING REGULATIONS.

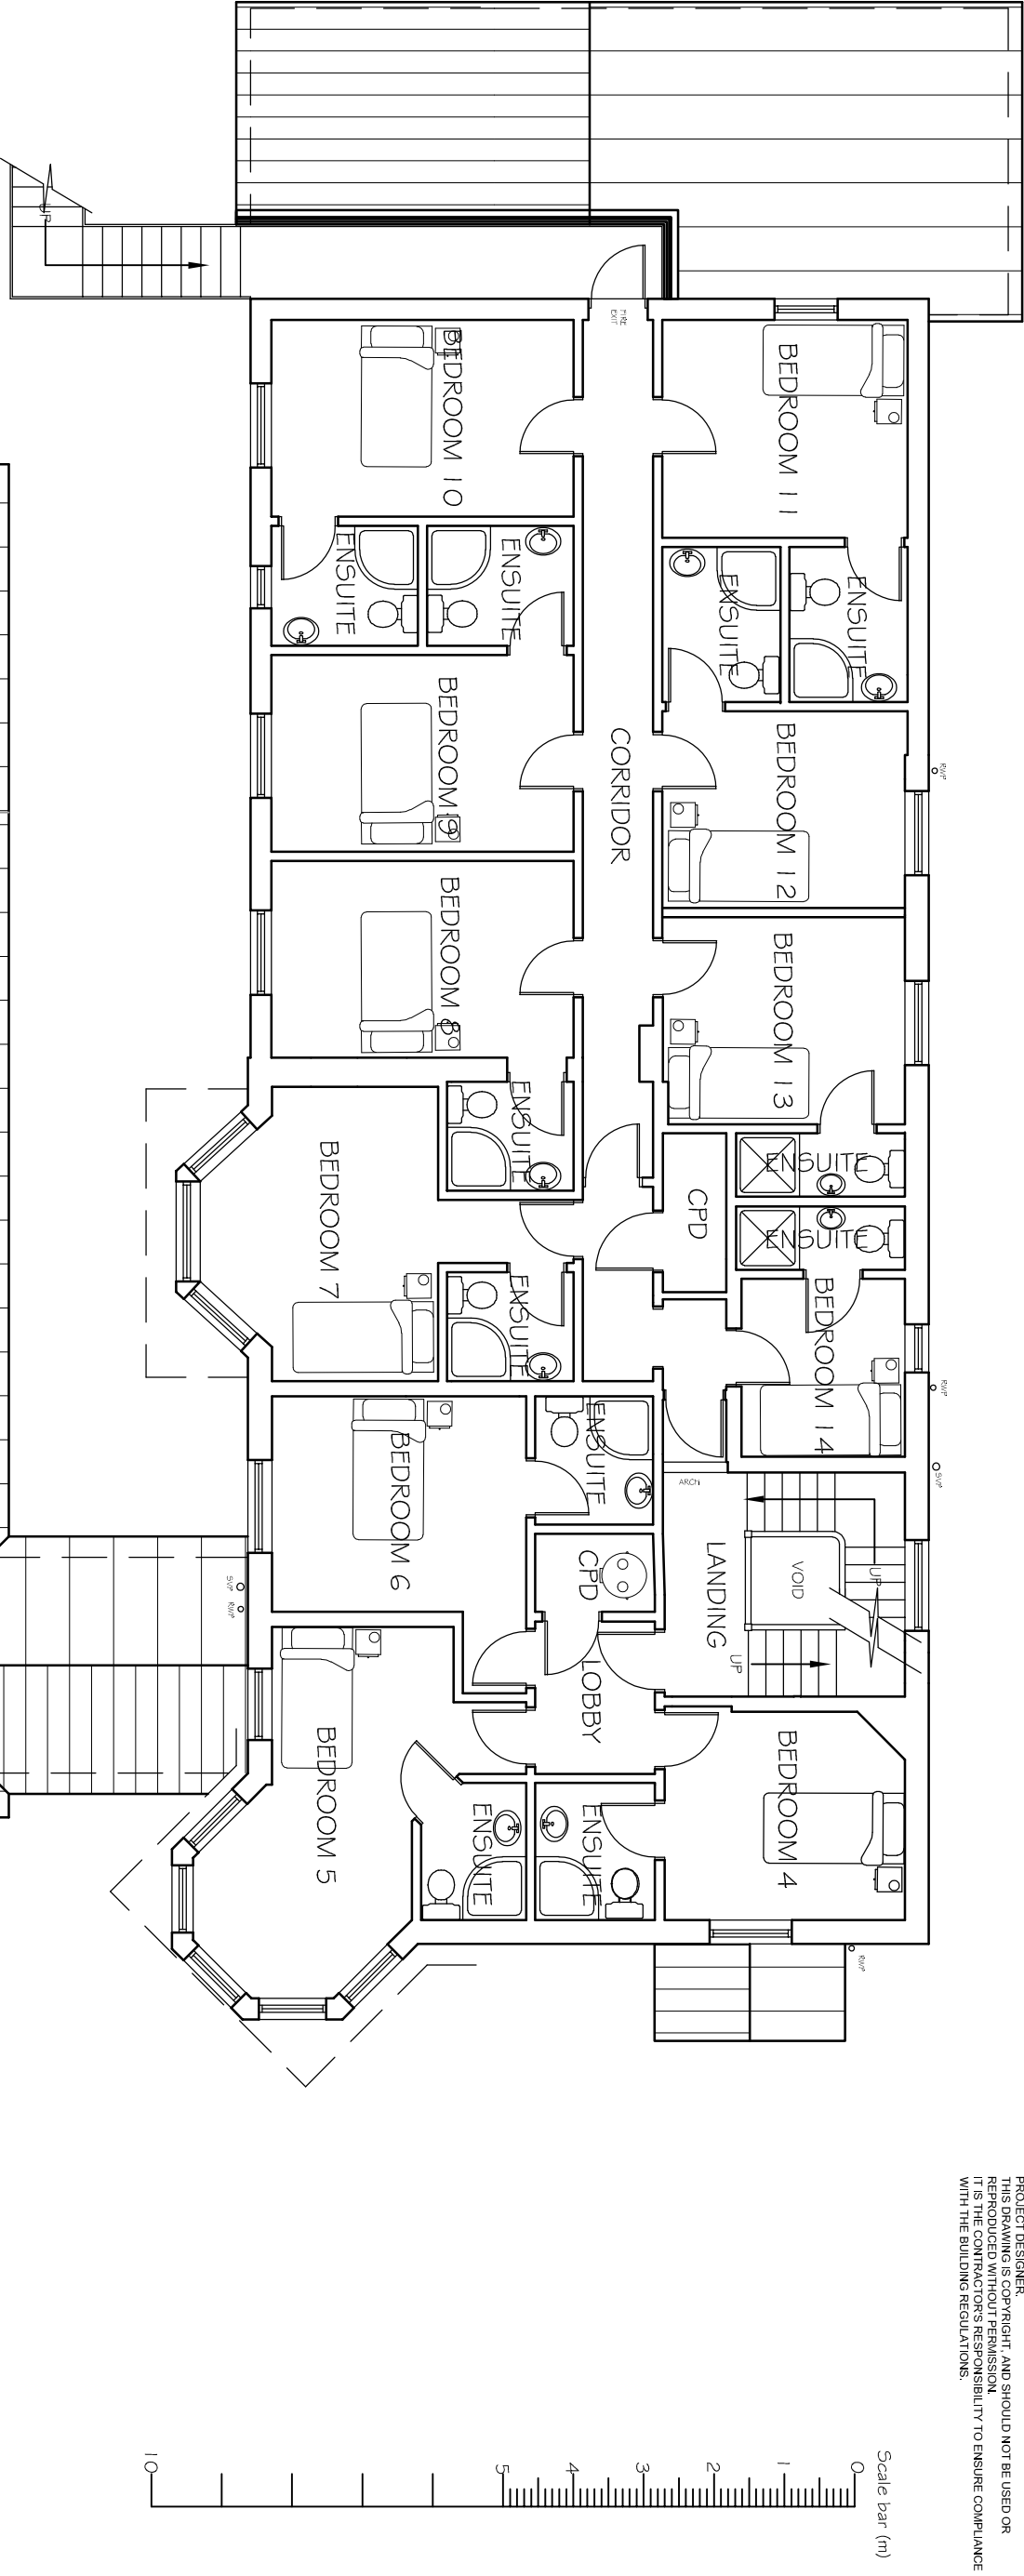

PROPOSED FIRST FLOOR / PART ROOF PLAN

SCALE	DRAWN BY	DATE
1:100 @A3	PLB	NOV 18
DWG NO	825/07	REV. -

PROJECT
15 ELASDALE ROAD
BOGNOR REGIS
WEST SUSSEX

DRAWING TITLE
PROPOSED FIRST FLOOR /
PART ROOF PLAN - HUB
CLIENT
STONEPILLOW

Unit 3b Woodhorn Business Centre
Woodhorn Lane
Oving Chichester
West Sussex PO20 2BX
Tel 01 243 774764
www.sloaneandbrown.co.uk

