


NOTES
WRITTEN DIMENSIONS TO BE TAKEN IN PREFERENCE TO SCALE, AND ARE TO BE CHECKED ON SITE PRIOR TO COMMENCING WORK.
THIS DRAWING IS TO BE READ IN CONJUNCTION WITH ALL OTHER DOCUMENTS RELATING TO THIS PROJECT.
ANY DISCREPANCIES ARE TO BE REFERRED IMMEDIATELY TO THE PROJECT DESIGNER.
THIS DRAWING IS COPYRIGHT, AND SHOULD NOT BE USED OR REPRODUCED WITHOUT PERMISSION.
IT IS THE CONTRACTOR'S RESPONSIBILITY TO ENSURE COMPLIANCE WITH THE BUILDING REGULATIONS.

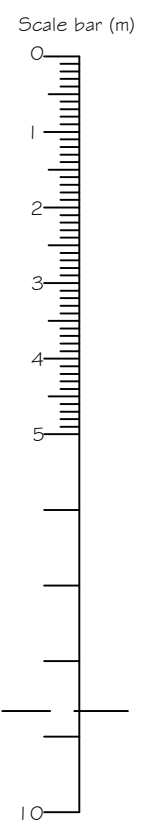

6.00m DATUM

PROPOSED SINGLE STOREY
REAR EXTENSION

PROPOSED EAST ELEVATION



6.00m DATUM

PROPOSED SOUTH ELEVATION

PROPOSED SINGLE
STOREY REAR
EXTENSION

A	MINOR AMENDMENTS	30.11.18
REV	DESCRIPTION	DATE

PROJECT
15 ELLASDALE ROAD
BOGNOR REGIS
WEST SUSSEX

DRAWING TITLE
PROPOSED ELEVATIONS - SHEET 1 OF 2 -
HUB

CLIENT
STONEPILLOW

SCALE 1:100 @A3	DRAWN BY PLB	DATE NOV 18
---------------------------	------------------------	-----------------------

DWG NO 825/08	REV. A
----------------------	---------------

Unit 3b Woodhorn Business Centre
Woodhorn Lane
Oving Chichester
West Sussex PO20 2BX
Tel 01243 774764
www.sloaneandbrown.co.uk

