


- KEY
- Application Boundary
 - Ownership Boundary
 - Buildings to be Demolished
 - Surface treatment for pedestrian route
 - Existing Trees
 - Proposed Trees
 - Acoustic Fence
 - Fence

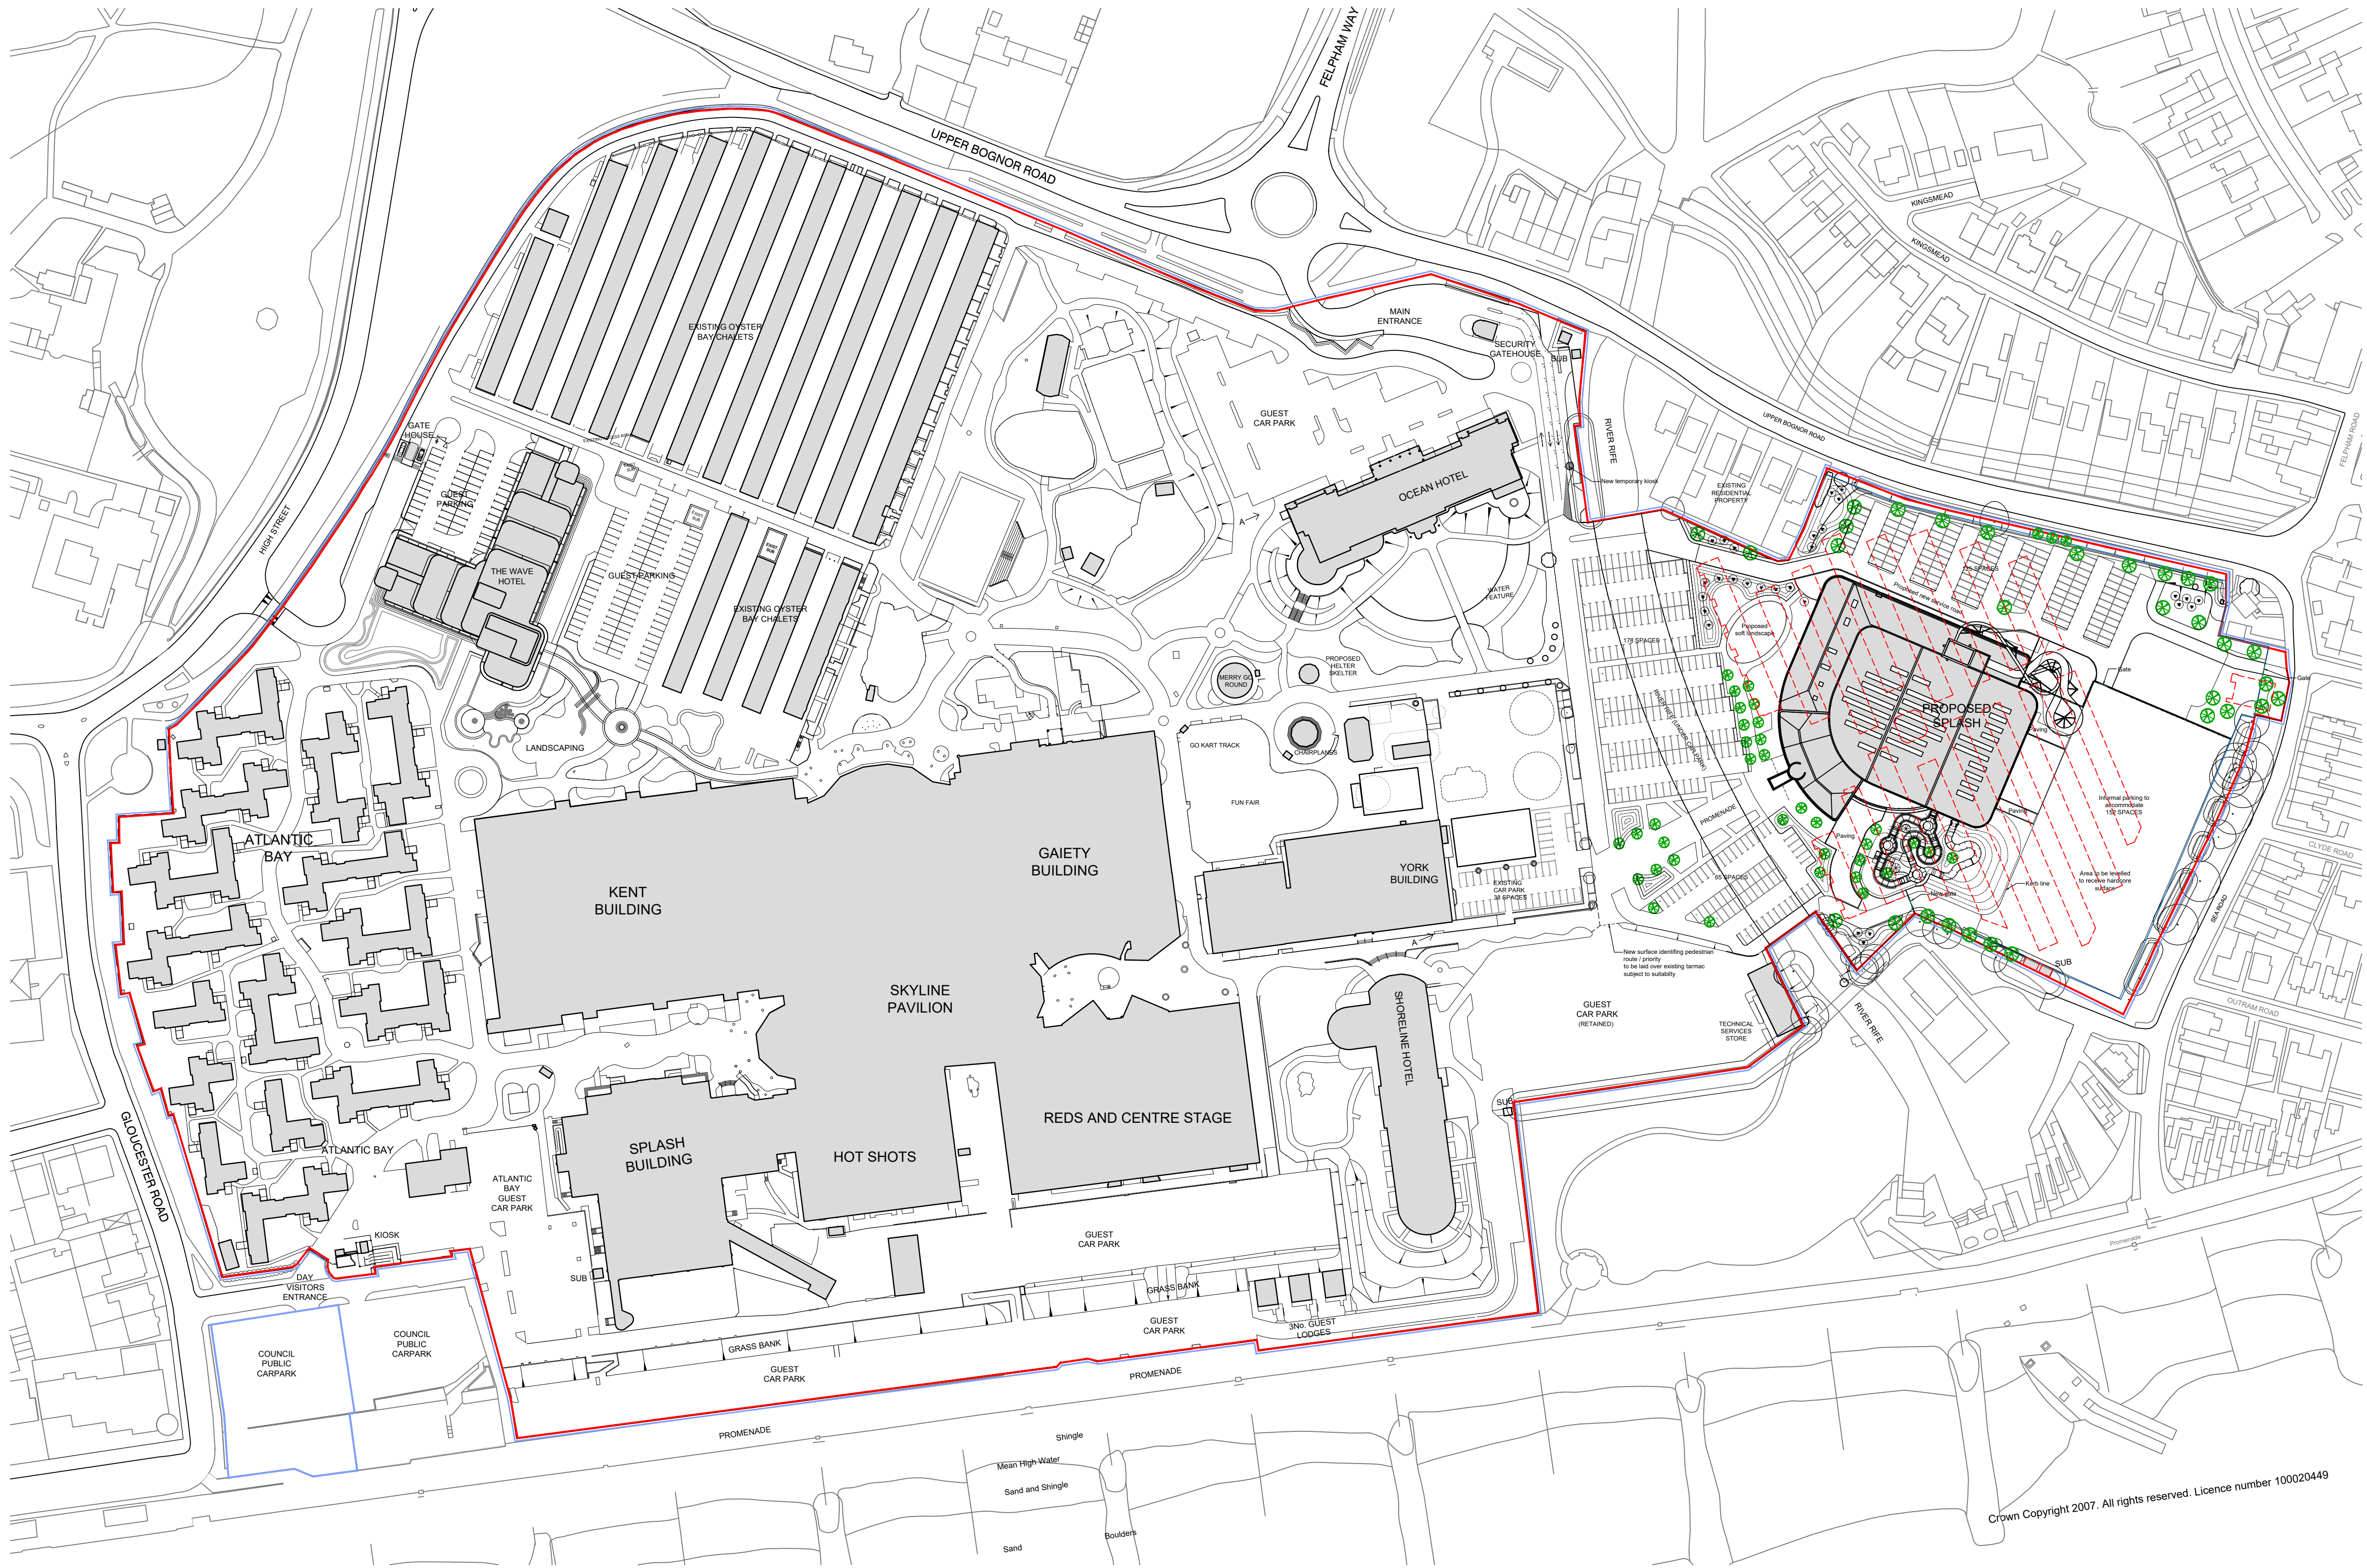

Crown Copyright 2007. All rights reserved. Licence number 100020449

notes:

revisions: A | 26.08.2016 | RH | Draft planning issue.
B | 14.09.2016 | CE | Planning.
C | 03.10.2017 | MR | Landscape and Roof Plans updated.

revisions:

Butlins Skyline Ltd
Splash Redevelopment
Butlins, Bognor
drawing information

pwparchitects
PWP Architects Ltd 61 South Street, Havant, Hampshire PO9 1BZ
t: 02392 462494 f: 02392 491152
e: design@pwp-architects.com
w: www.pwp-architects.com

title: **Proposed Site Plan Phase 1**
status: Planning
date: July 16
scale: 1:1250 @ A1
drawn: RH
chk'd: JP

job: **5128** dwg: **P102** rev: **C**



100mm @A1

NOTE: The contractor is responsible for checking all site dimensions and levels. These should be checked prior to the ordering of any components and before the commencement of the works. All discrepancies should be brought to the attention of the Contract Administrator.