


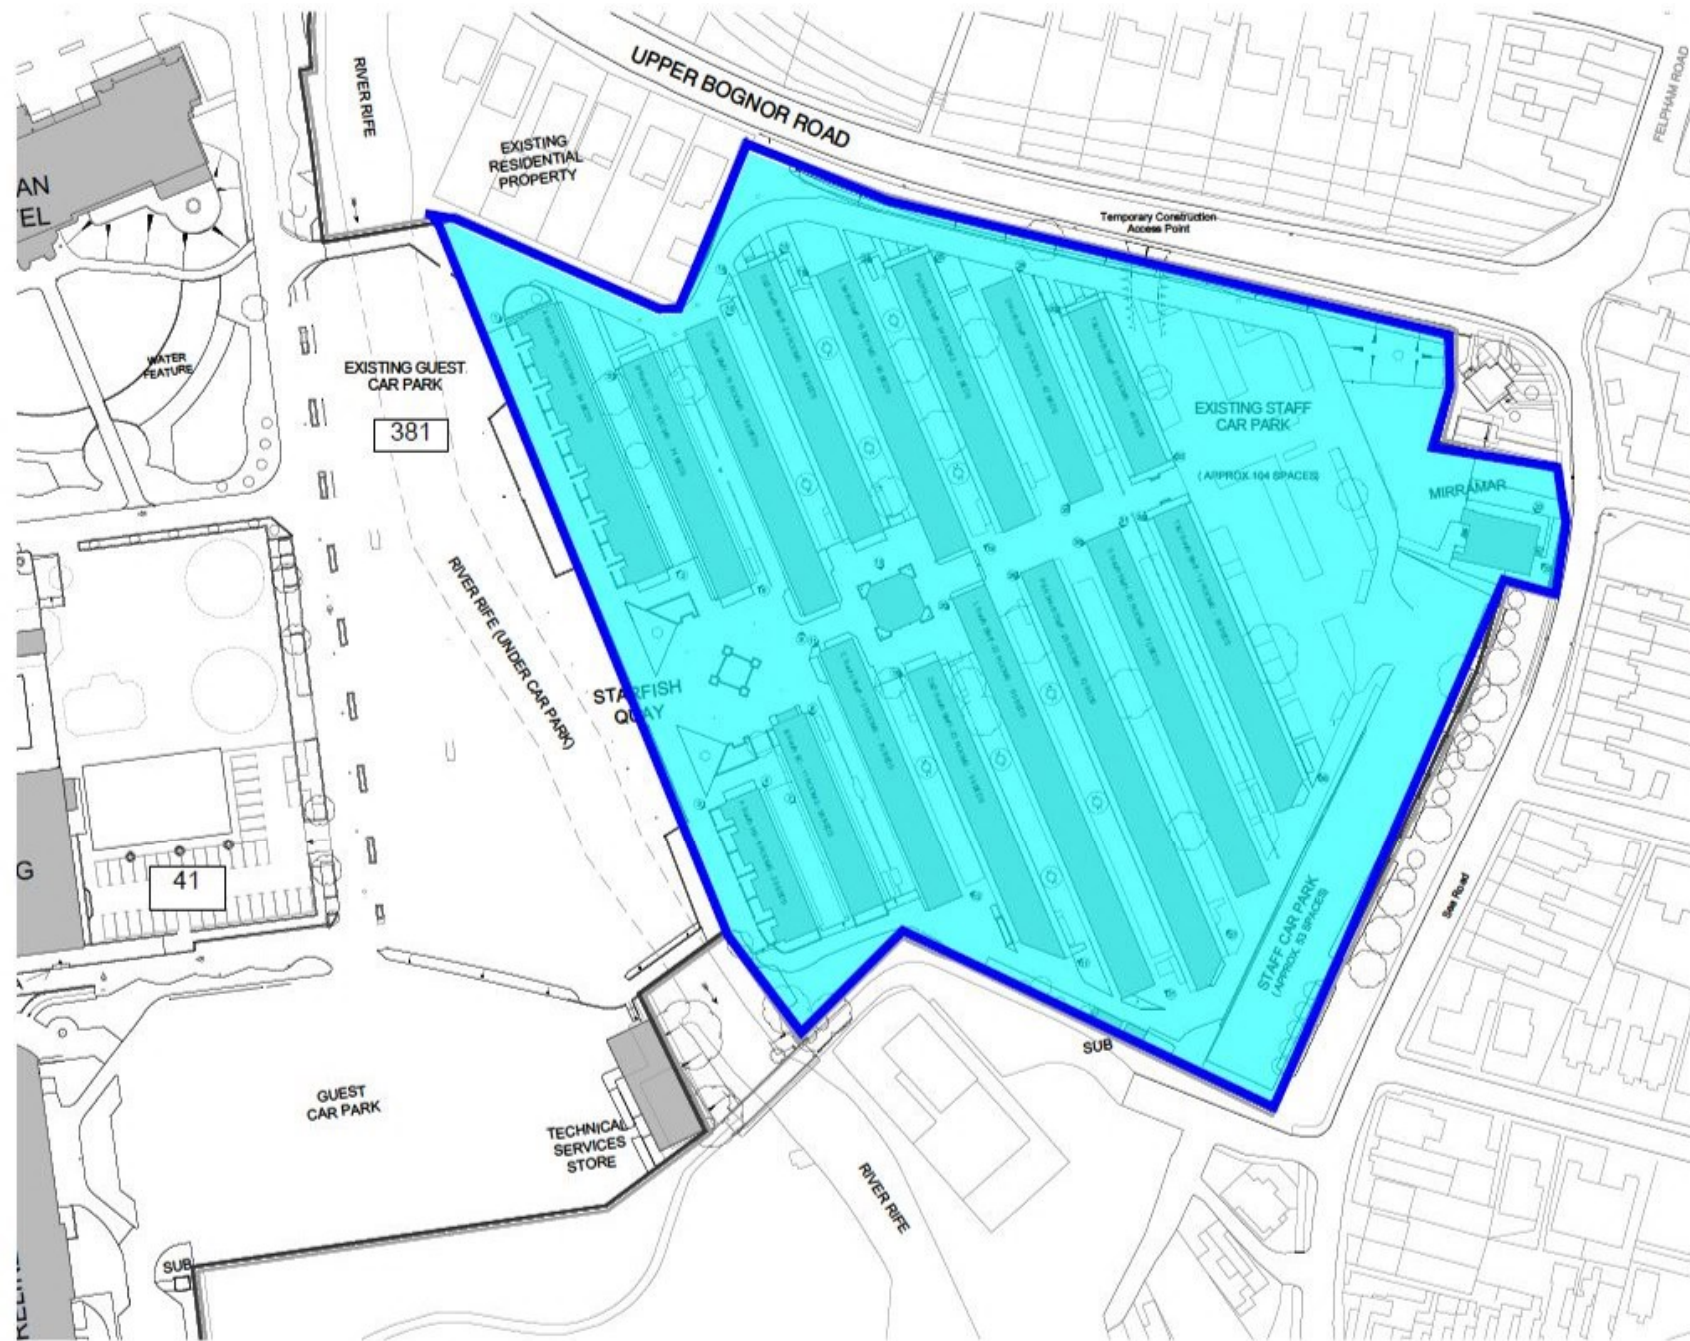

KEY

- Application Boundary
- Ownership Boundary

Existing Guest Parking in development area:	401 spaces
Existing Staff Parking in development area:	157 spaces

DATE:

25/09/17 TO 05/11/18

NUMBER OF SPACES:

472

NOTE:

50 SPACES IN GLOUCESTER RD

notes:

revisions: A 13/01/2017 IAT Issued for tender.

revisions:

CAR PARK PHASING

Butins Skyline Ltd
Splash Redevelopment
Butins, Bognor
drawing information: site:

Existing Site Plan

- Starfish Quay


status:
date:
scale:
drawn:
checked:

Stage 2 Tender
03/09/18
1:500 @ A1
AT
JP

pwp architects
PWP Architects Ltd 81 South Street, Havant, Hampshire PO9 1SD
t: 02382 400041 f: 02382 401100
e: info@pwp-architects.com
w: www.pwp-architects.com

5128 1105 A

NOTE: The contractor is responsible for checking all site dimensions and levels. These should be checked prior to the ordering of any components and before the commencement of the works. All discrepancies should be brought to the attention of the Contract Administrator.
ARUN DISTRICT COUNCIL BR/331/17/PL

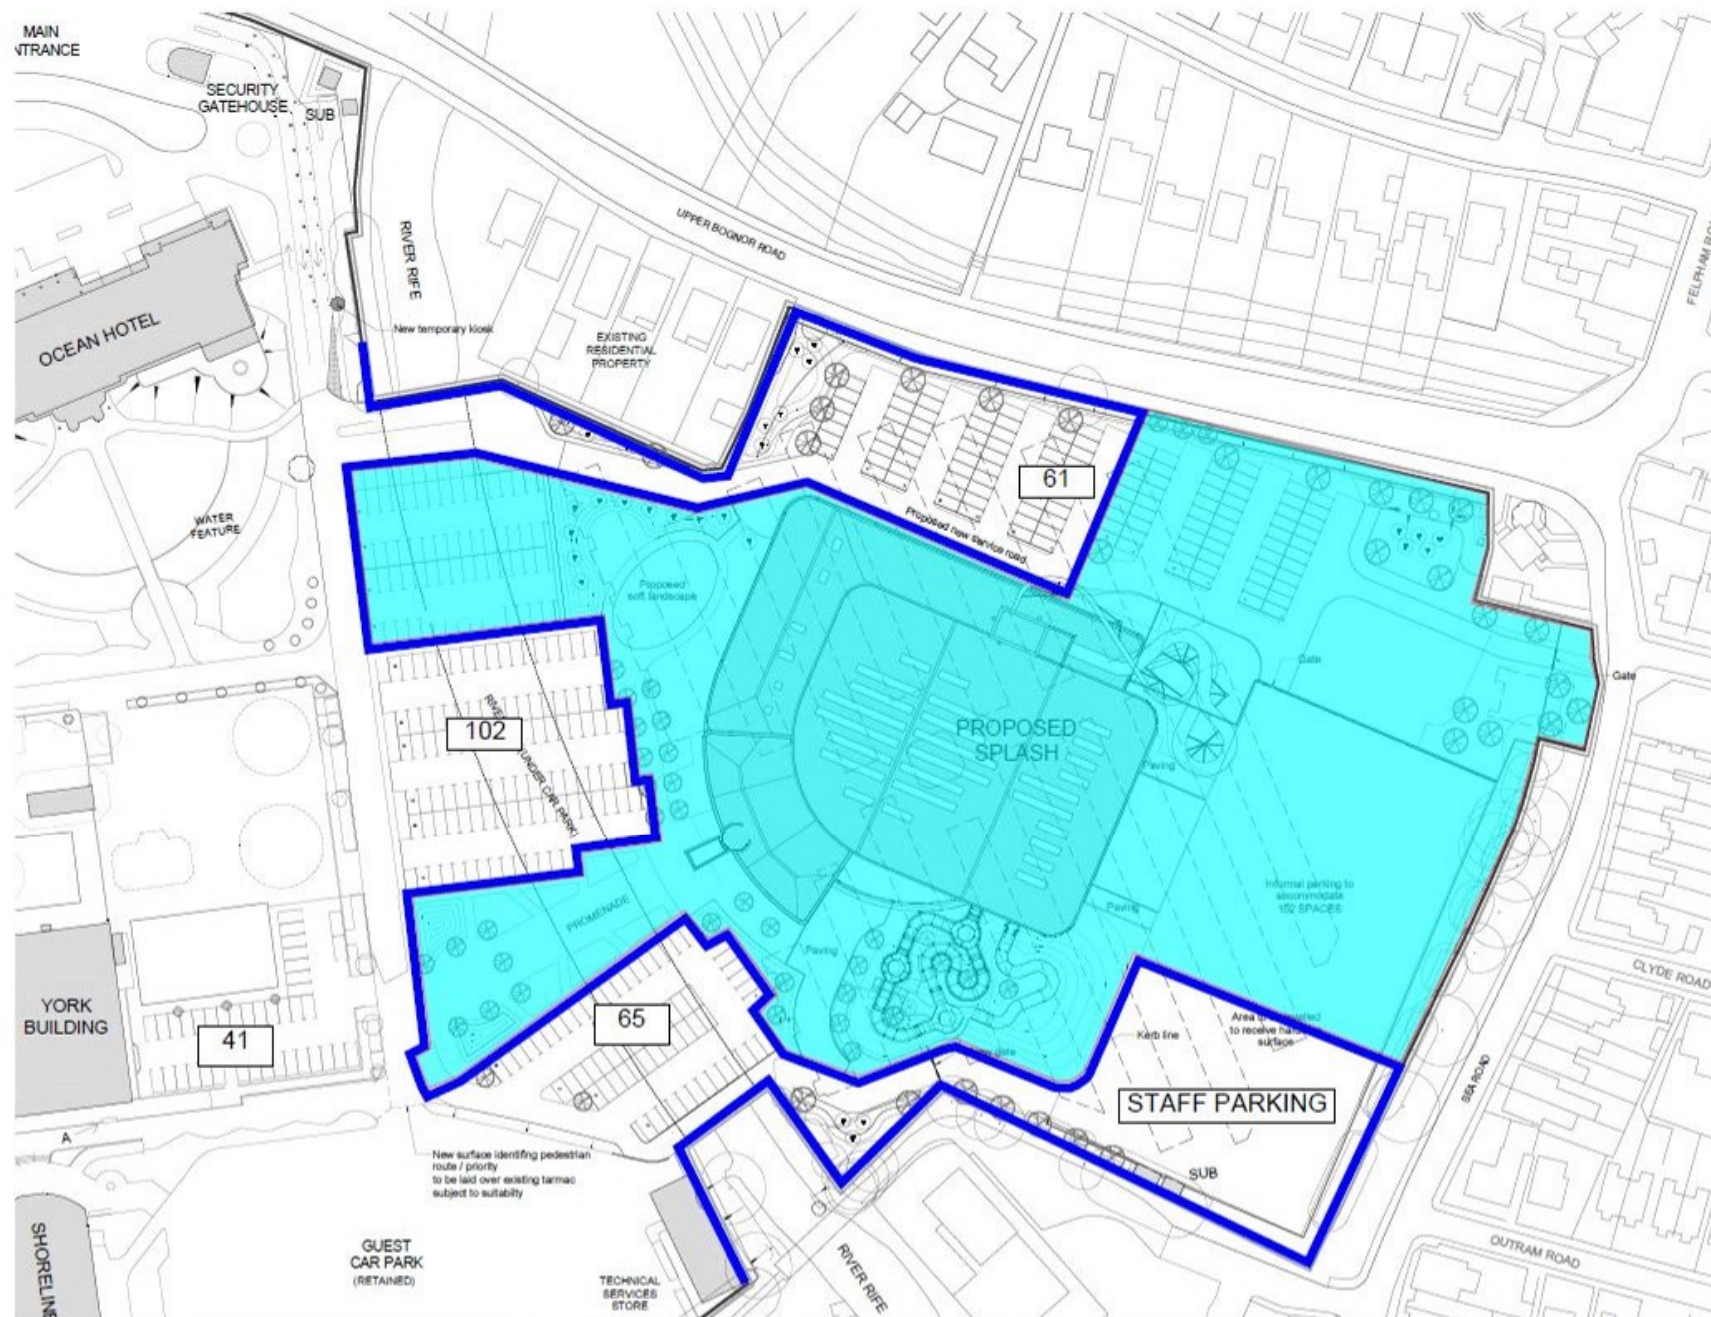

- KEY**
- Application Boundary
 - Ownership Boundary
 - - - Buildings to be Demolished
 - Surface treatment for pedestrian route
 - Existing Trees
 - ⊗ Proposed Trees
 - Acoustic Fence
 - Fence
 - Gate

DATE:

03/12/18 TO 14/12/18

NUMBER OF SPACES:

319

NOTE:

50 SPACES IN GLOUCESTER RD

notes:

revisions: A | 26.09.2016 | JH | Draft planning issue.

B | 14.09.2016 | ICE | Planning

C | 03.10.2017 | JH | Landscape and Roof Plans updated.

revisions:

CAR PARK PHASING D

Butins Skyline Ltd
Splash Redevelopment
 Butins, Bognor

drawing information

Proposed Site Plan

Phase 1

Planning

August 18

1:500 @ A1

drawn: JH

check: JH

pwparchitects
 PWP Architects Ltd, 81 South Road, Havant, Hampshire PO9 1NP
 T: 01329 400441 F: 01329 401152
 E: design@pwp-architects.com
 W: www.pwp-architects.com

Project: 5128

Rev: P105

Scale: 1:500

Date: 14/12/18


Drawn: JH

Check: JH

Scale: 1:500

Date: 14/12/18

NOTE: The contractor is responsible for checking all site dimensions and levels. These should be checked prior to the ordering of any components and before the commencement of the works. All discrepancies should be brought to the attention of the Contract Administrator.

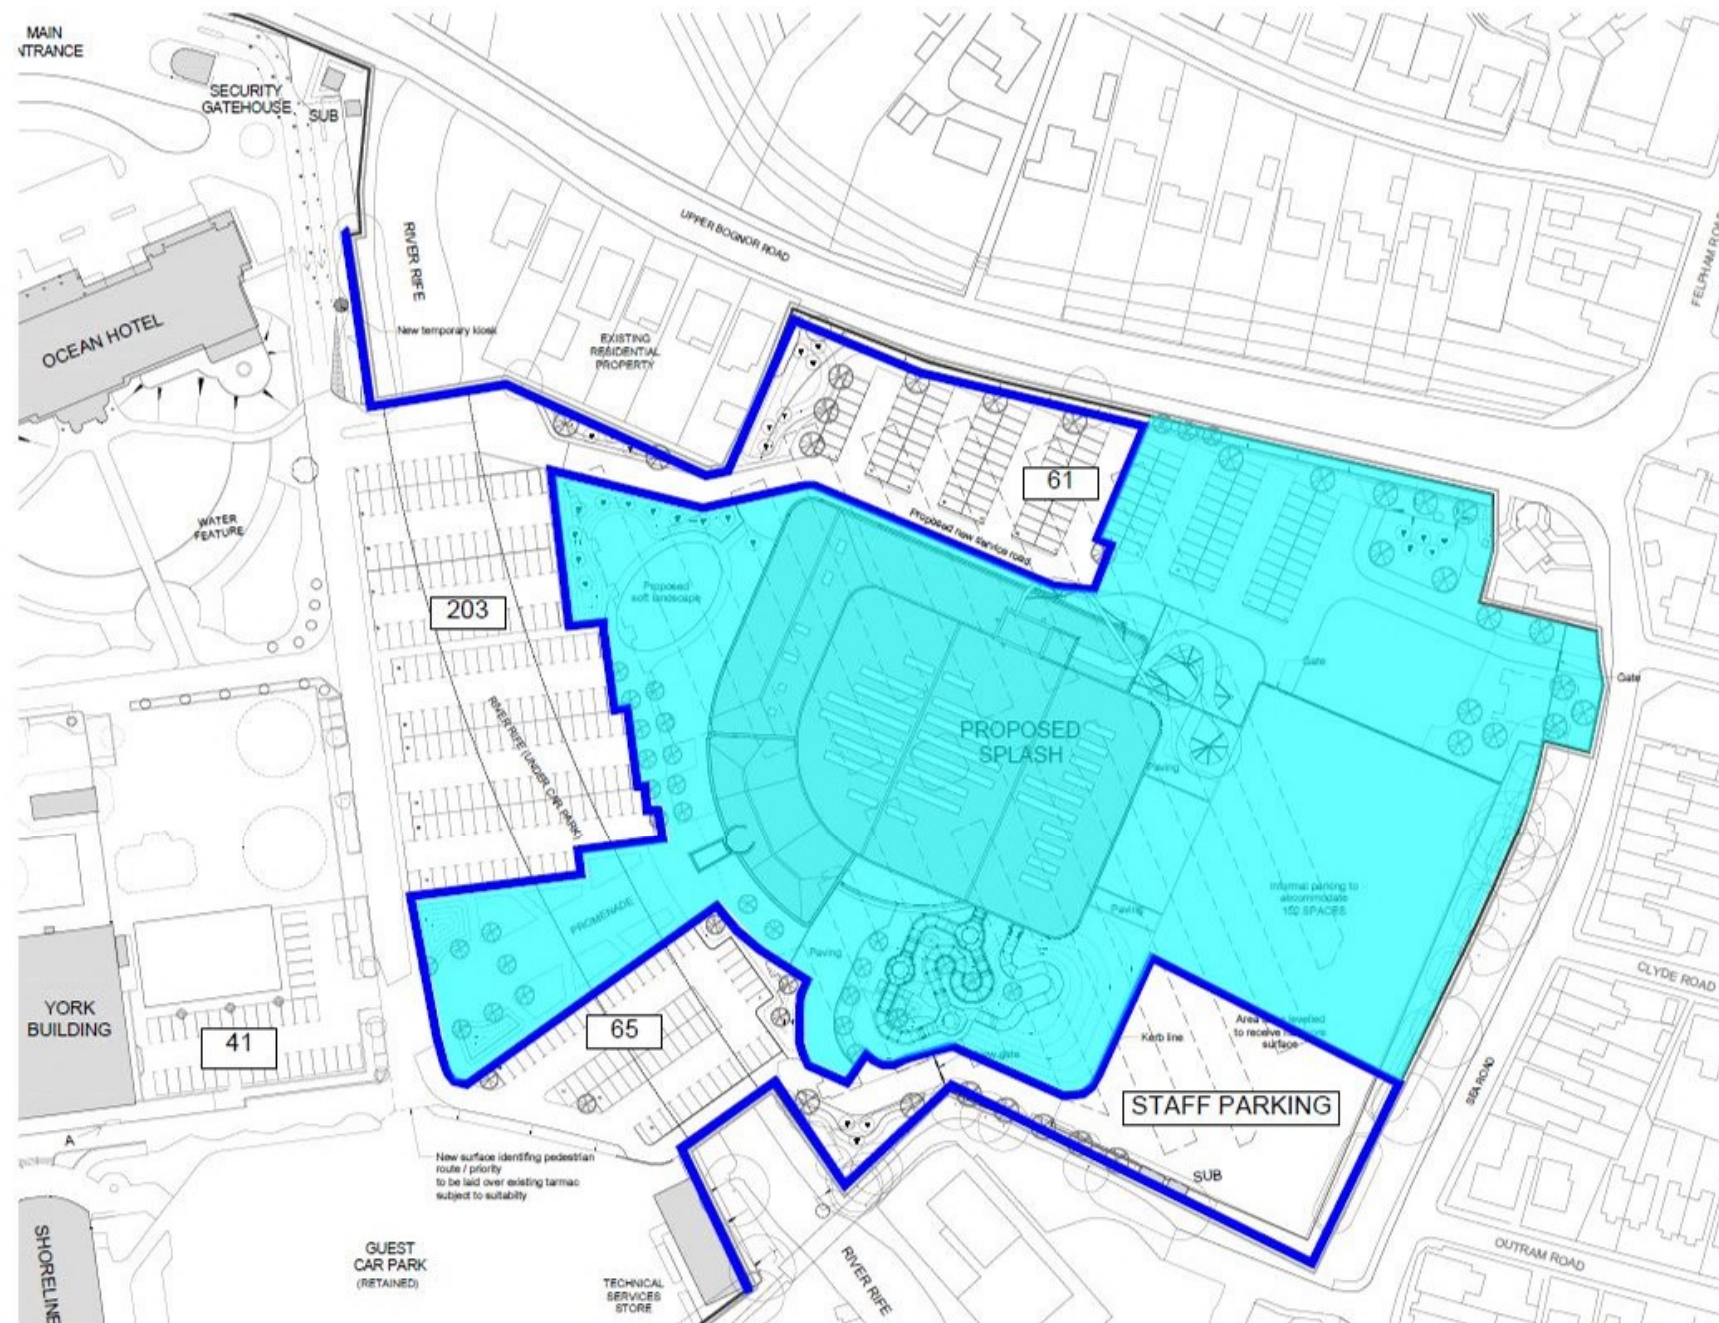

- KEY**
- Application Boundary
 - Ownership Boundary
 - - - Buildings to be Demolished
 - Surface treatment for pedestrian route
 - ⊗ Existing Trees
 - ⊙ Proposed Trees
 - Acoustic Fence
 - Fence
 - Gate

DATE:

17/12/18 TO 25/02/19

NUMBER OF SPACES:

395

NOTE:

50 SPACES IN GLOUCESTER RD

notes:

CAR PARK PHASING

revisions:

- A | 26.08.2016 | JRM | Draft planning issues
- B | 14.08.2016 | ICE | Planning
- C | 03.10.2017 | JRM | Landscape and Roof Plans updated

revisions:

Butlins Skyline Ltd
Splash Redevelopment
 Butlins, Bognor
 drawing information

Proposed Site Plan

Phase 1

Planning
 August 18
 scale
 1:500 @ A1
 drawn
 checked

pwparchitects
 PWP Architects Ltd, 81 South Road, Havant, Hampshire PO9 1SD
 t 01329 410000 f 01329 401100
 e design@pwparchitects.com
 w www.pwparchitects.com

5128 P105 C

NOTE: The contractor is responsible for checking all site dimensions and levels. These should be checked prior to the ordering of any components and before the commencement of the works. All discrepancies should be brought to the attention of the Contract Administrator.