


ELEVATION PLANS

Proposed new wall return to match existing

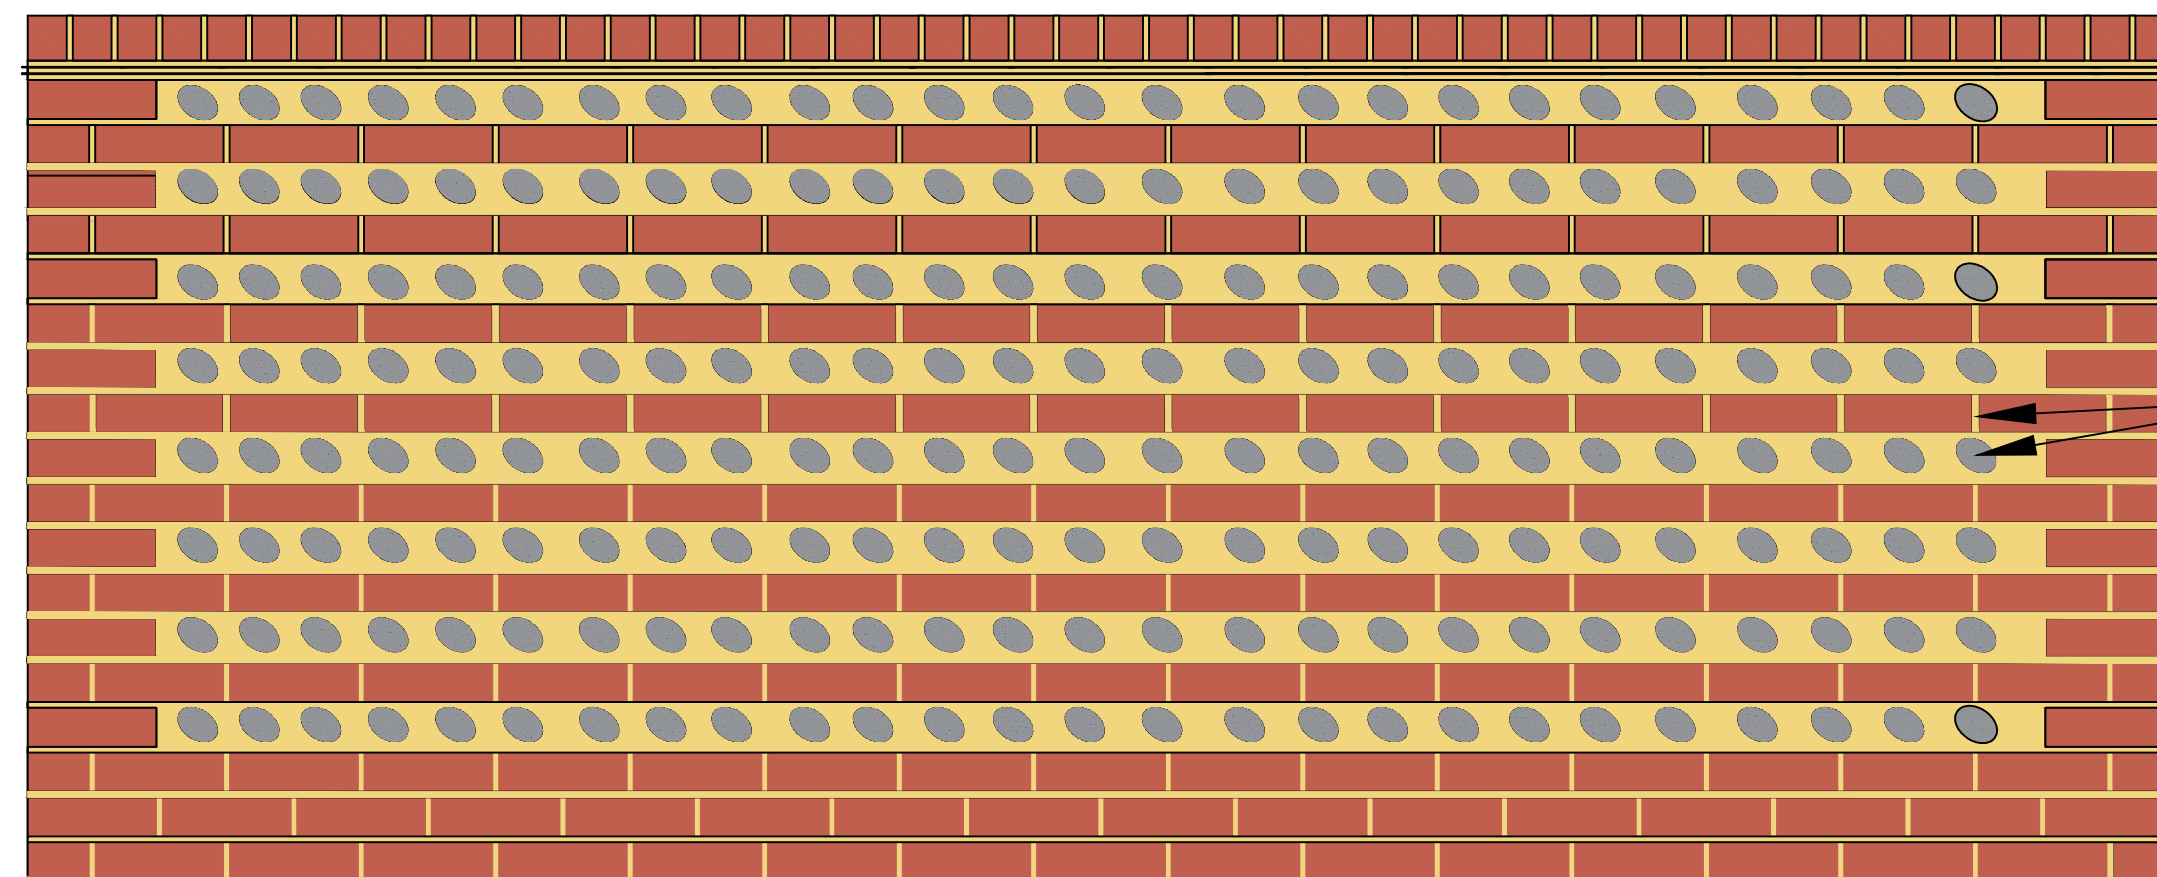


Creasing tiles
2 courses

Flints set into
mortar
alternating
with brick
courses

Proposed
New Wall


Vertical
movement
joint

Rat Trap Wall

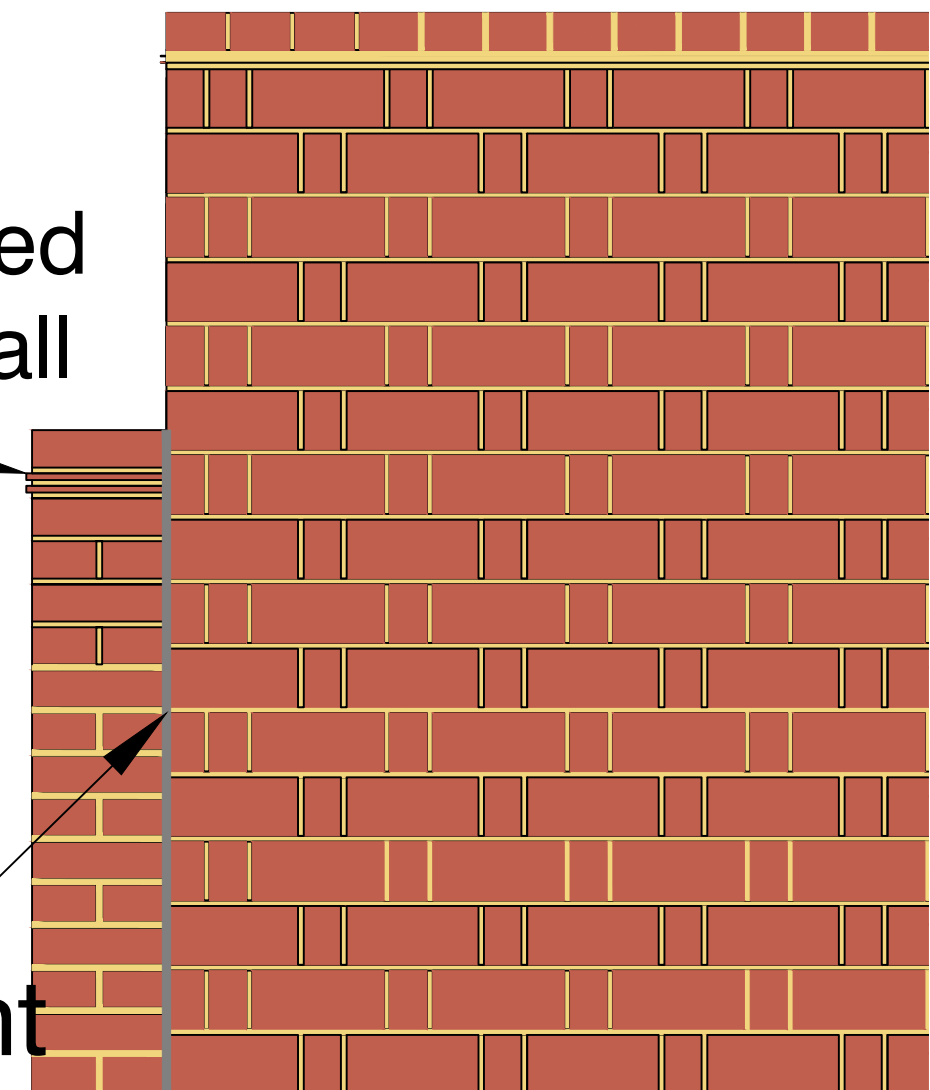



Rat trap wall closed end

Wall End

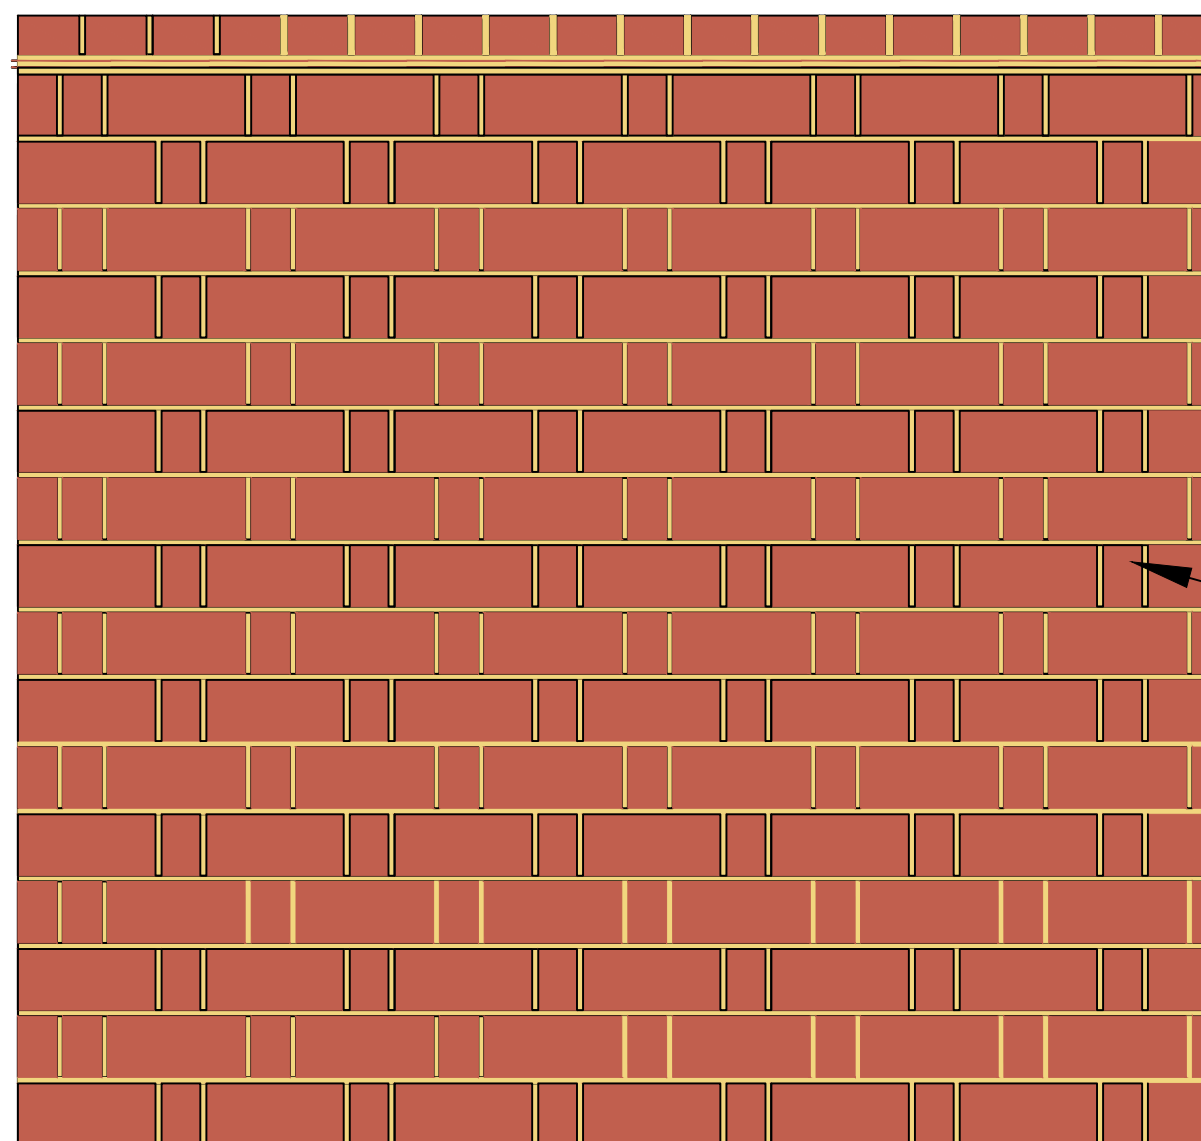

Creasing tiles
2 courses

Rat trap bond
brickwork

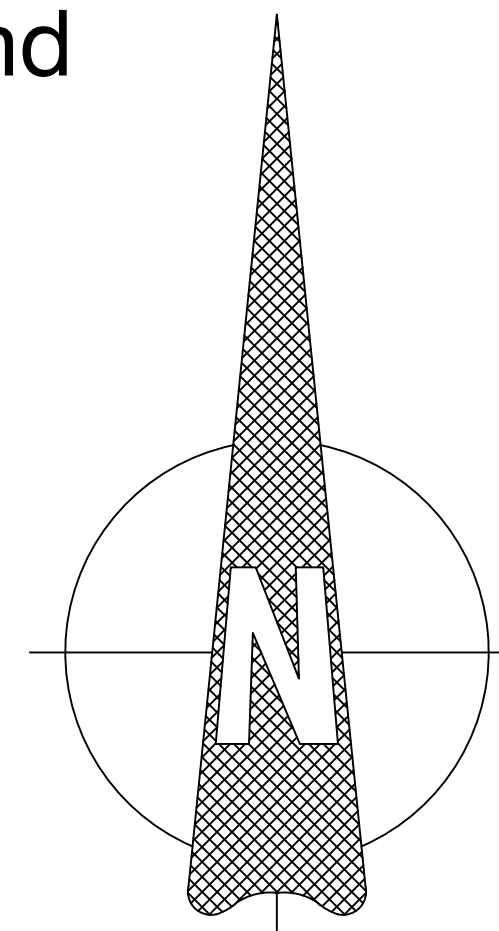 

Rev	Date	Notes
PROJECT APPLICATION REF: BR/53/17/PL BRC WALL EXTENSION PROPOSALS BOGNOR REGIS CAMPUS		
DRAWING BRC SITE PLANS		
SCALE 1:10 @ A2		
DRAWN BY GT		DATE Nov 2017
DWG.NO. BRC_WE_01		REV. —
		
College Lane Chichester West Sussex PO19 4PE T: 01243 816000 E: website@chi.ac.uk		