


PROPOSED
BR/337/19/HH

DRAWINGS ARE NOT TO BE SCALED EXCEPT FOR PLANNING PURPOSES ONLY. FIGURED
DIMENSIONS ONLY ARE TO BE WORKED TO.

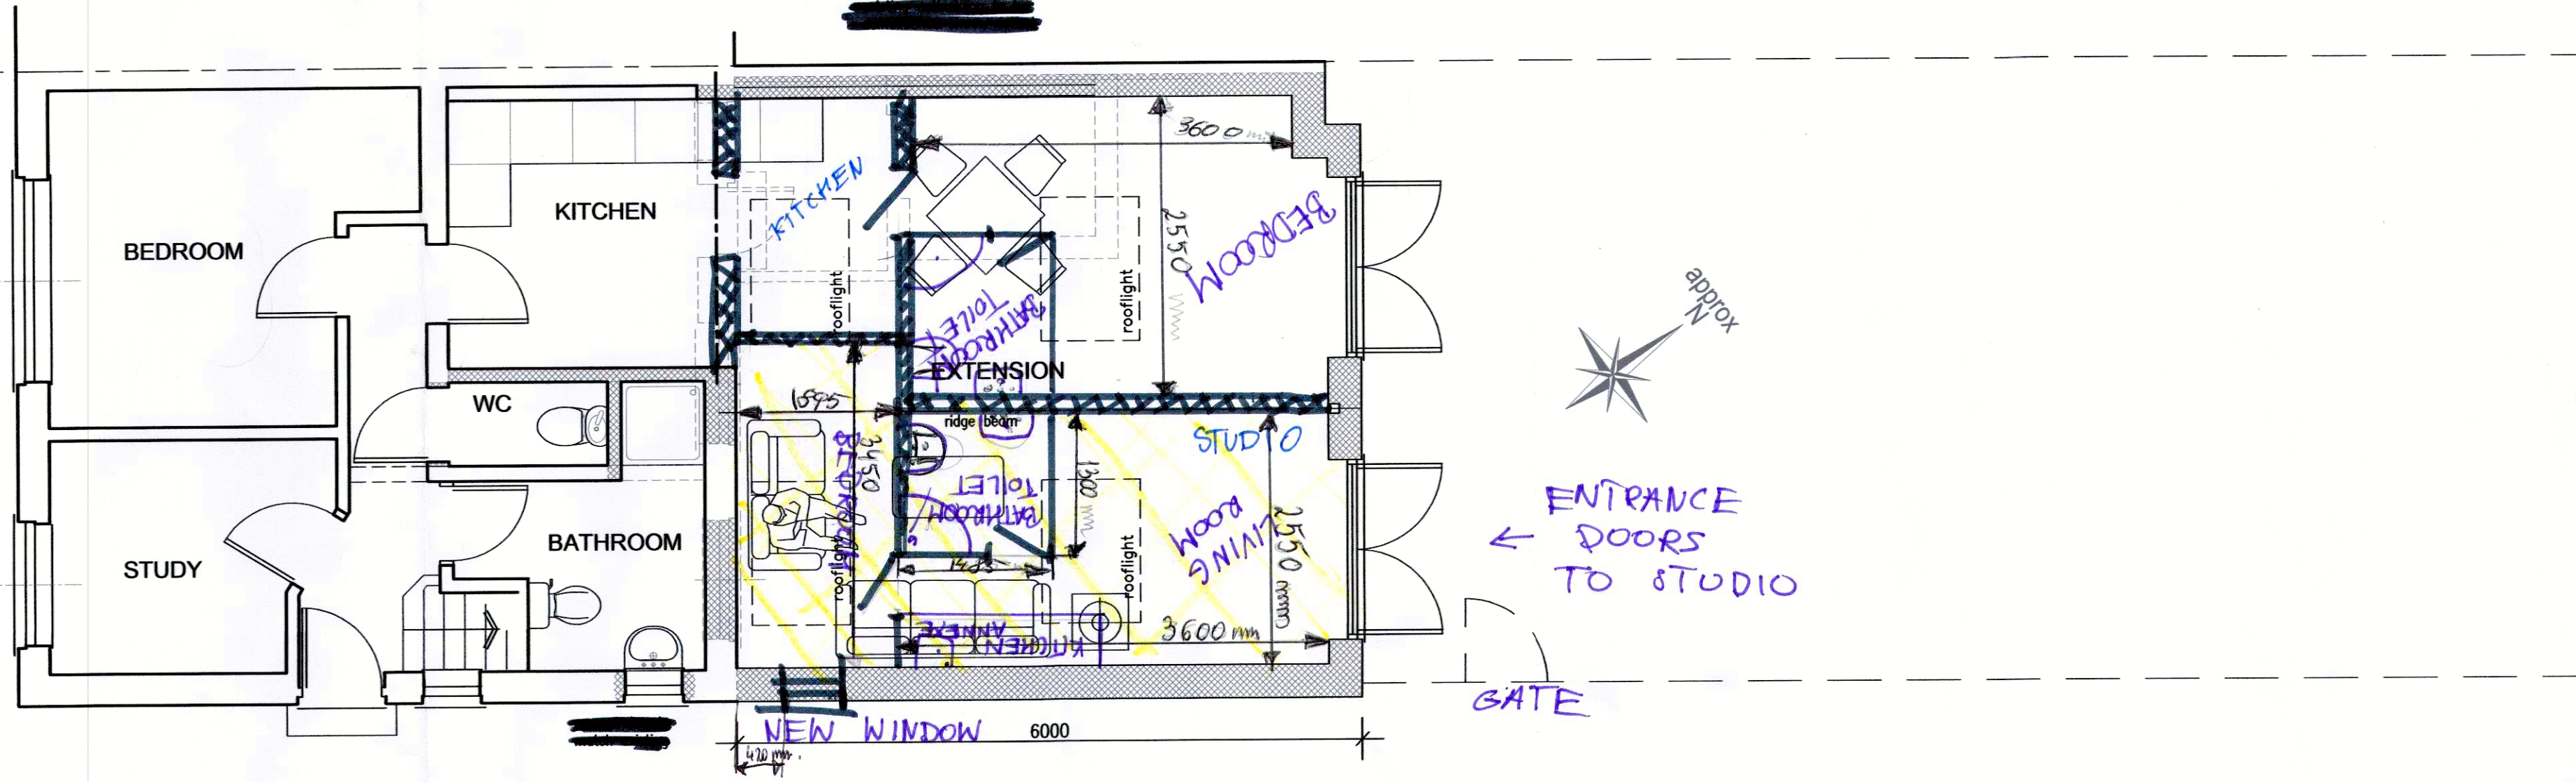


01 proposed ground floor plan
1:50


STUDIO



04 location plan
1:1250

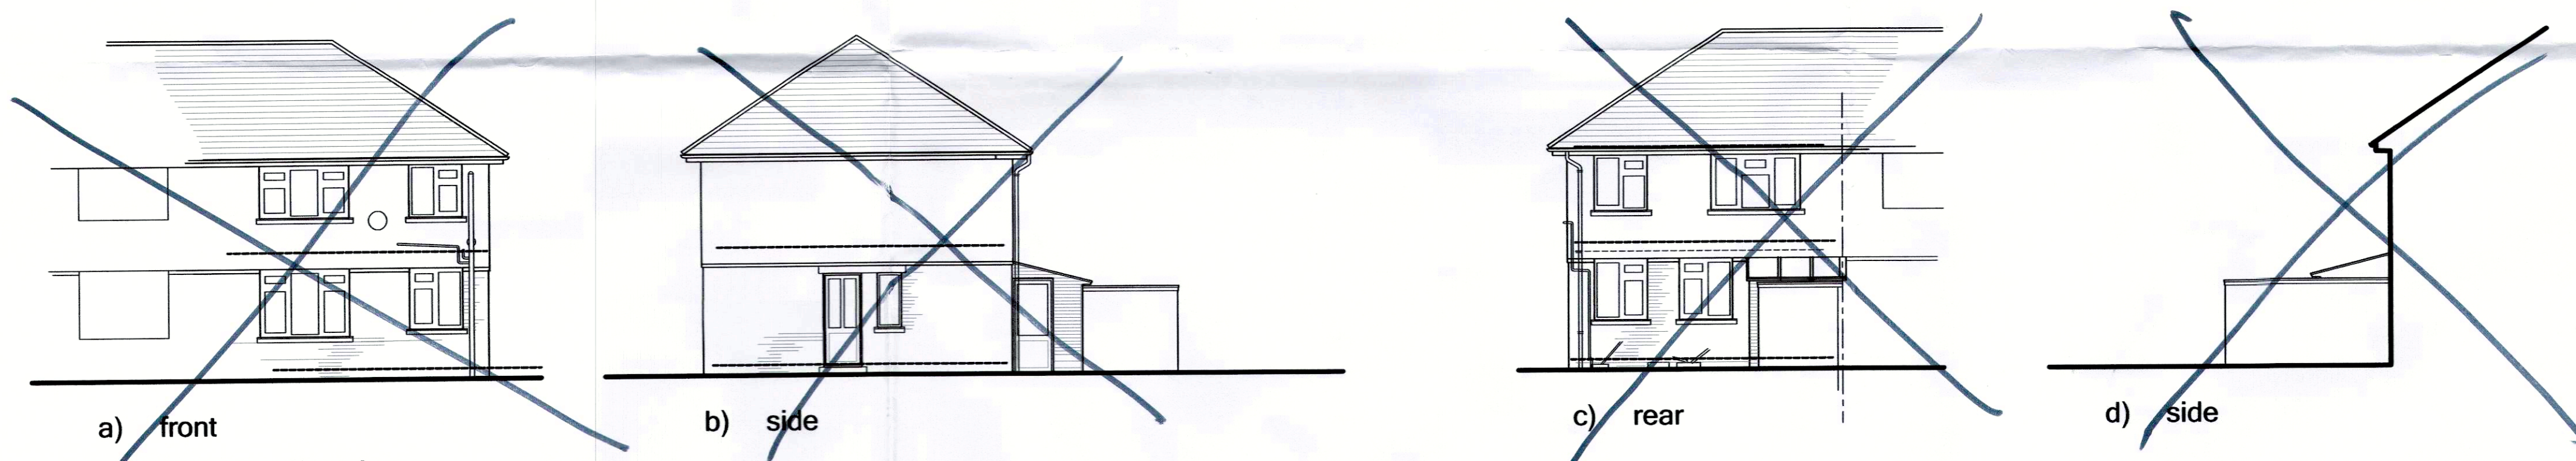

02 existing elevations
1:100

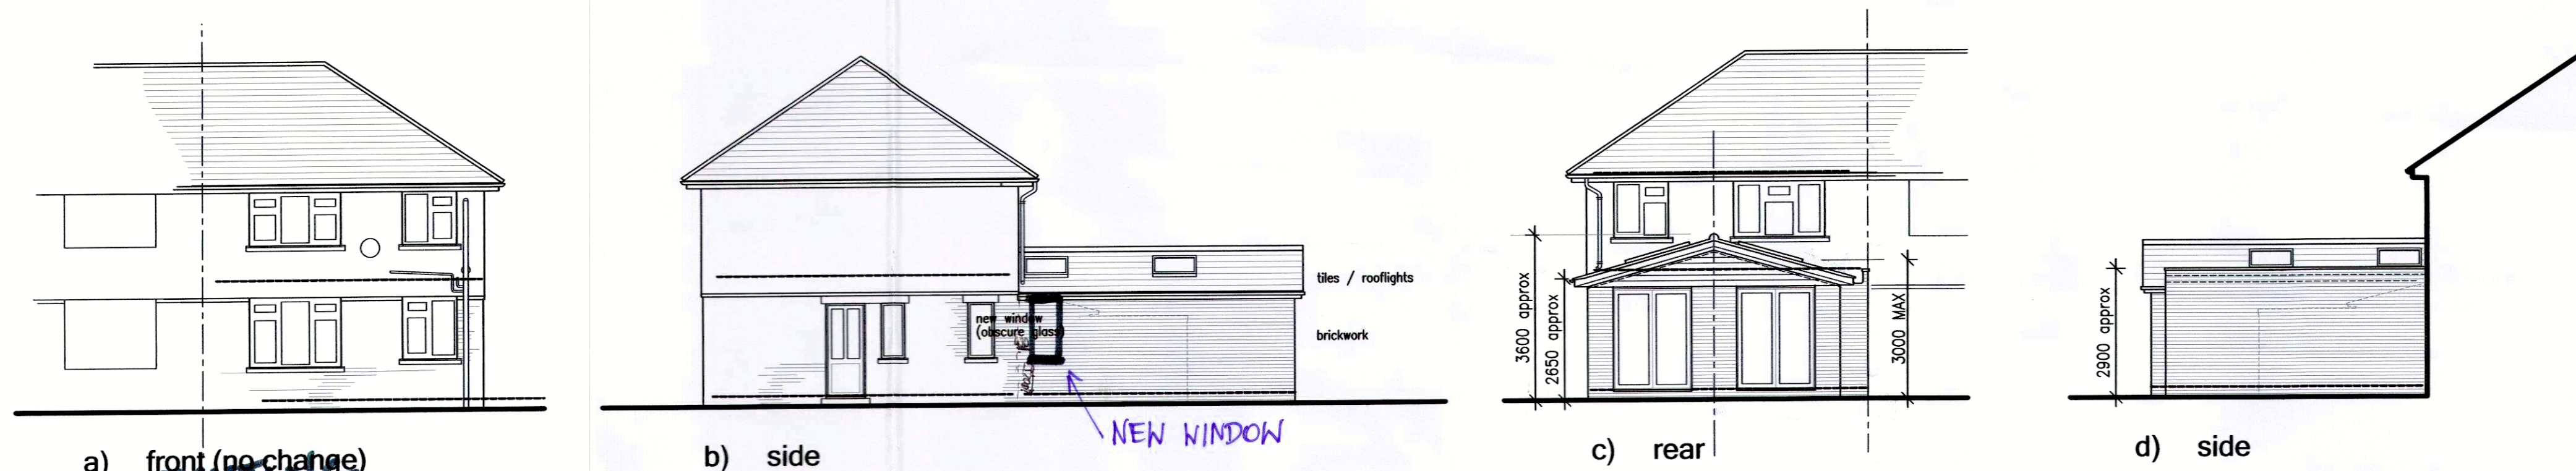

03 existing elevations
1:100

REV DATE DETAILS
DRAWING
PROPOSED EXTENSION
CHANGE OF USE / SEPERATE
PROJECT
128 COLLYERS AVENUE STUDIO/ANNEXE
BOGNOR REGIS
PO21 5HX

SCALE
as shown@A1

PROJECT NO.

DATE
06.01.2020
DRAWING NO.
PN01