



EXISTING


DRAWINGS ARE NOT TO BE SCALED EXCEPT FOR PLANNING PURPOSES ONLY. FIGURED DIMENSIONS ONLY ARE TO BE WORKED TO.

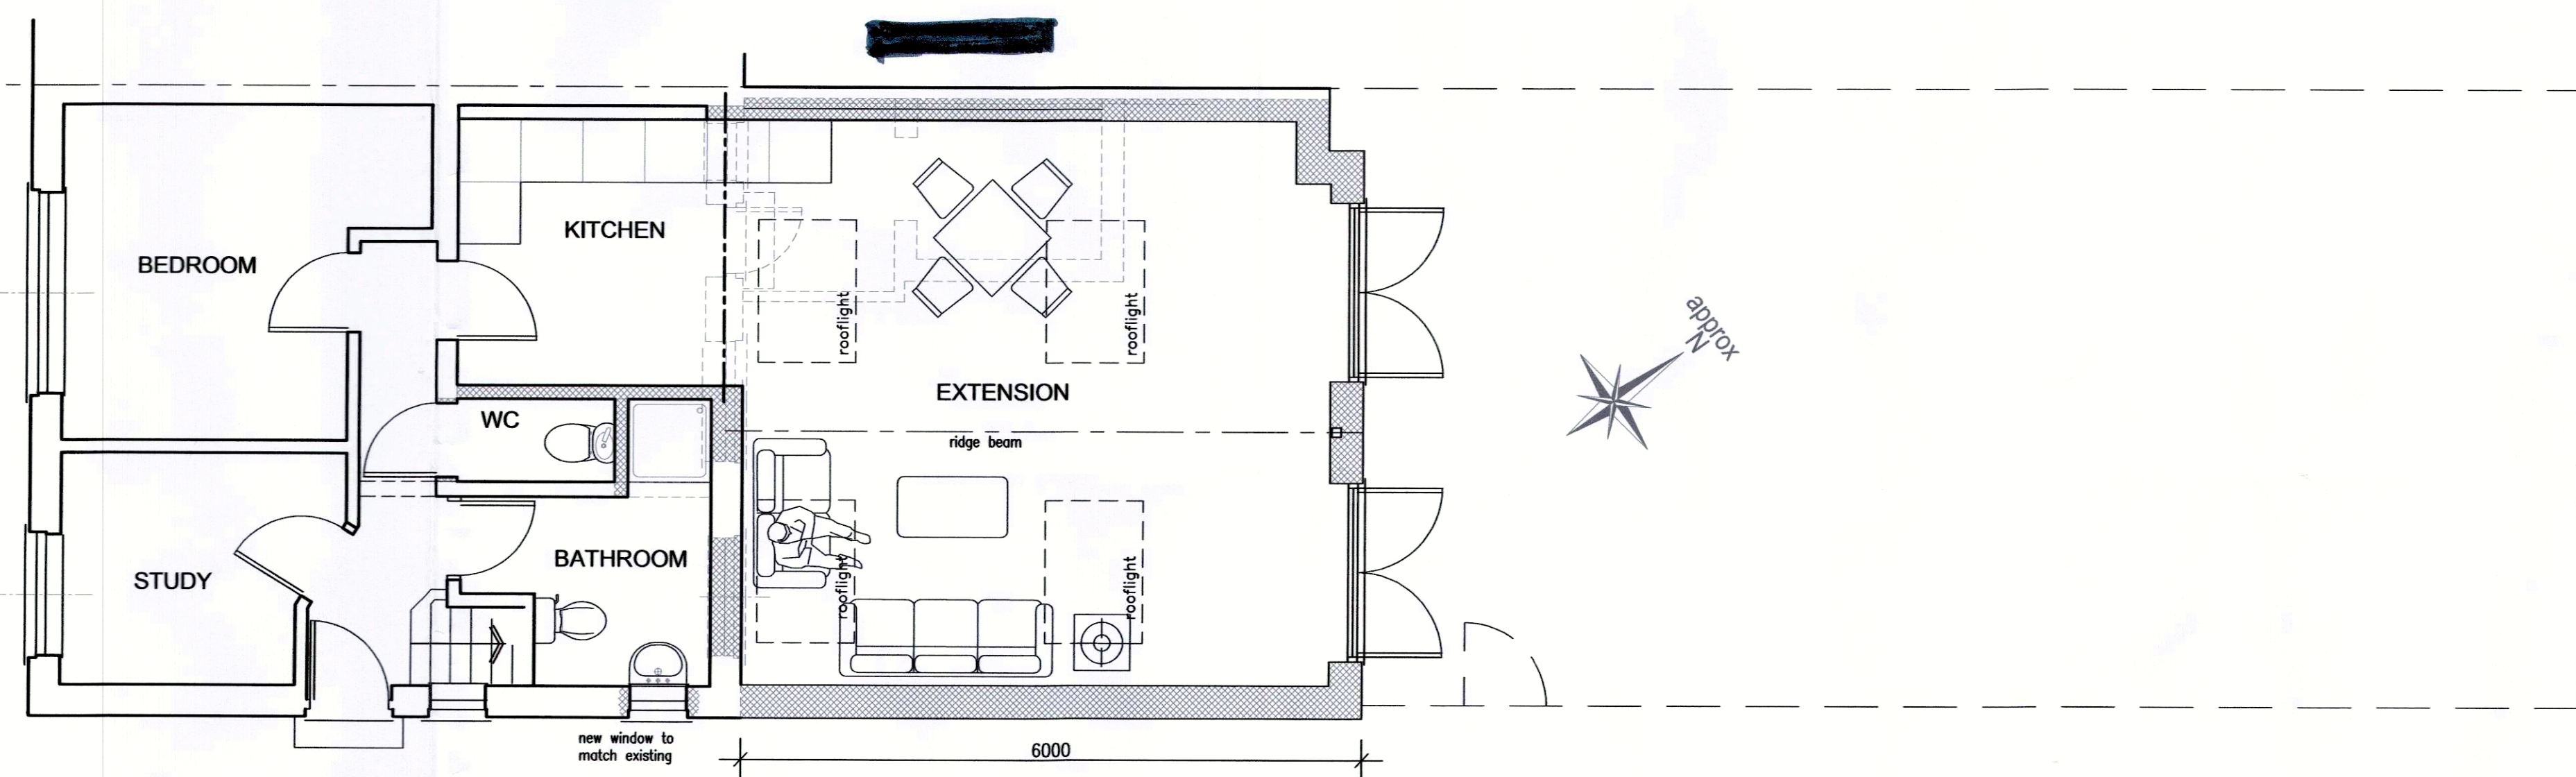


01 ground floor plan
1:50

 


04 location plan
1:1250

 


a) front

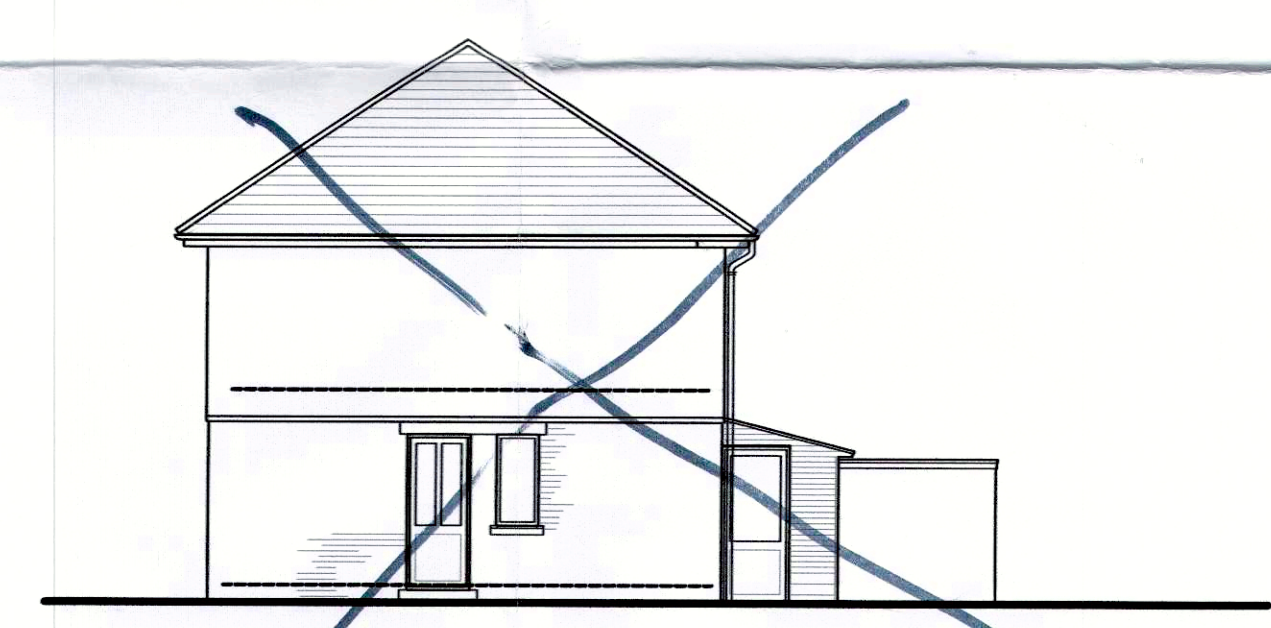

b) side

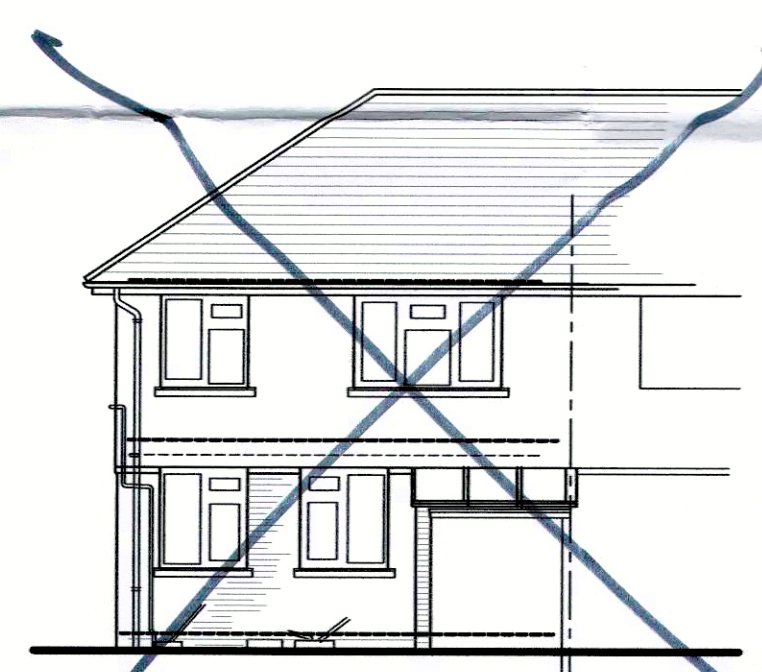

c) rear

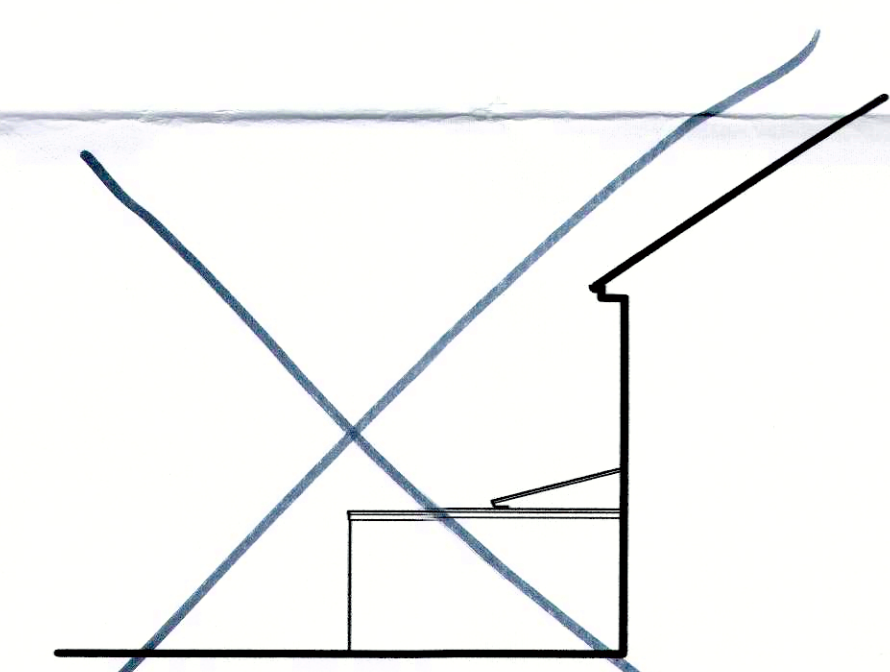

d) side


02 existing elevations
1:100




a) front (no change)



b) side

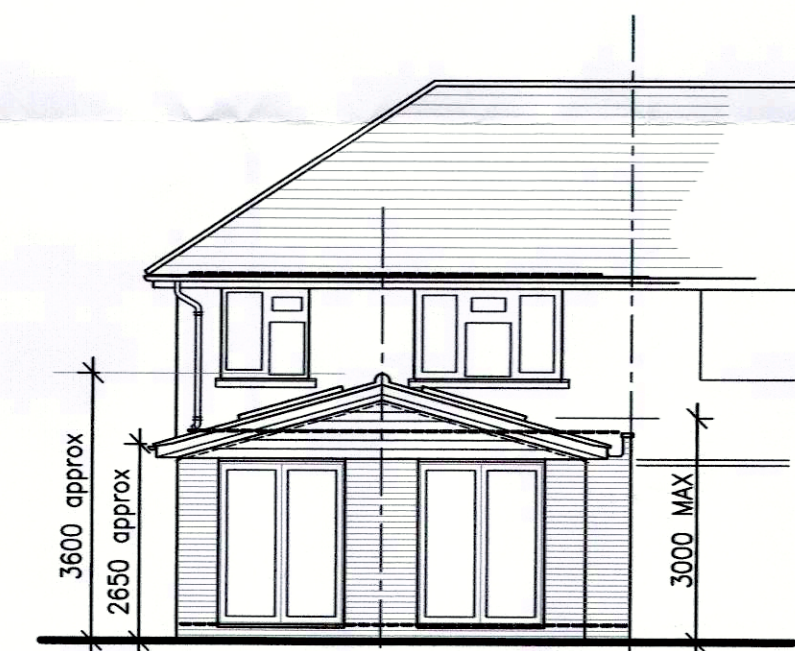


c) rear

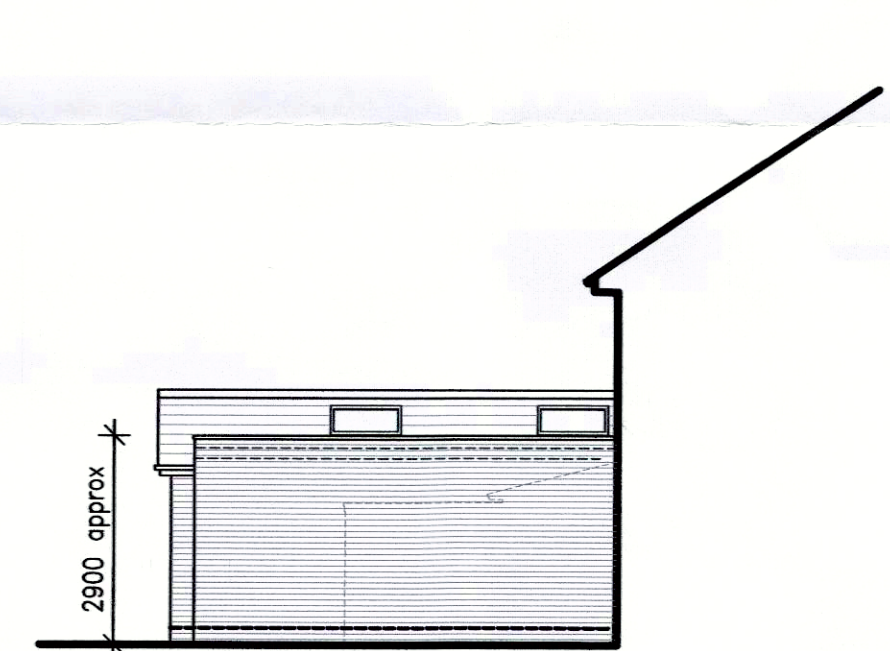

d) side

03 elevations
1:100

 

REV DATE DETAILS
DRAWING
PROJECT
128 COLLYERS AVENUE
BOGNOR REGIS
PO21 5HX

SCALE
as shown@A1

PROJECT NO.

DATE
06.01.2020
DRAWING NO.
PN01