


PROPOSED
BR/337/19/HH


ED.
DRAWINGS ARE NOT TO BE SCALED EXCEPT FOR PLANNING PURPOSES ONLY. FIGURED DIMENSIONS ONLY ARE TO BE WORKED TO.

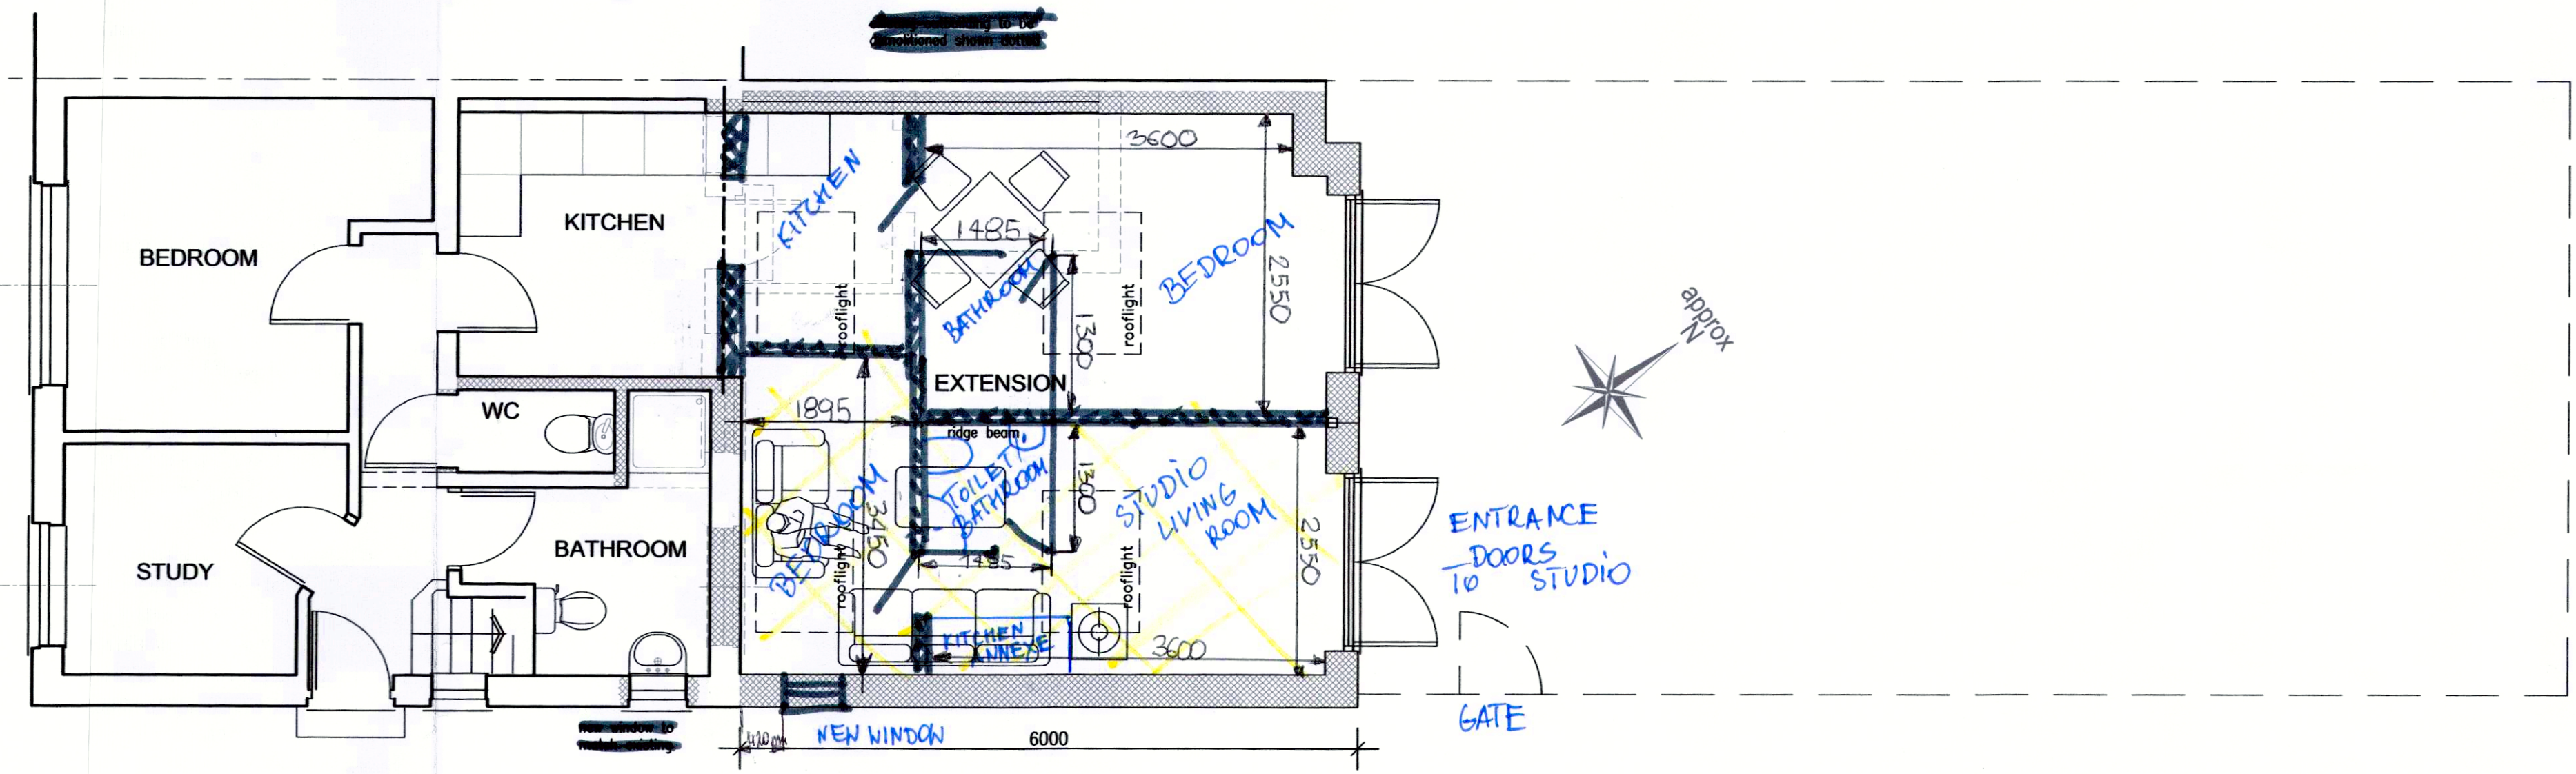


01 proposed ground floor plan
1:50
Scale Bar: 1:50
STUDIO



04 location plan
1:1250
Scale Bar: 1:1250

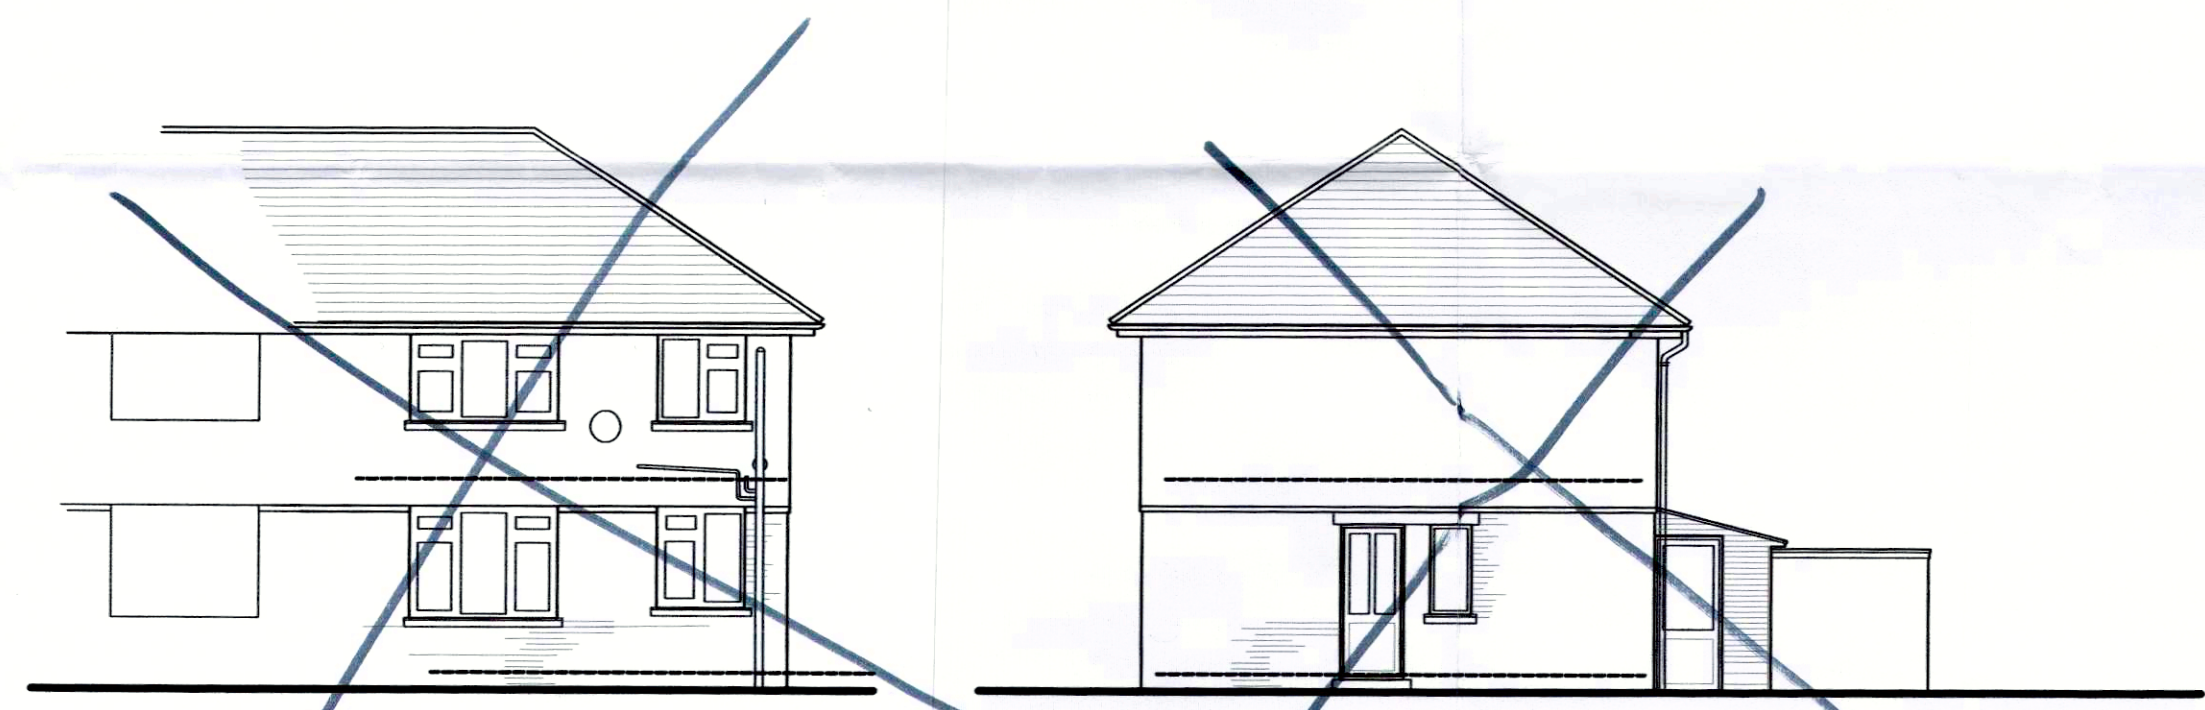


a) front
b) side
02 existing elevations
1:100

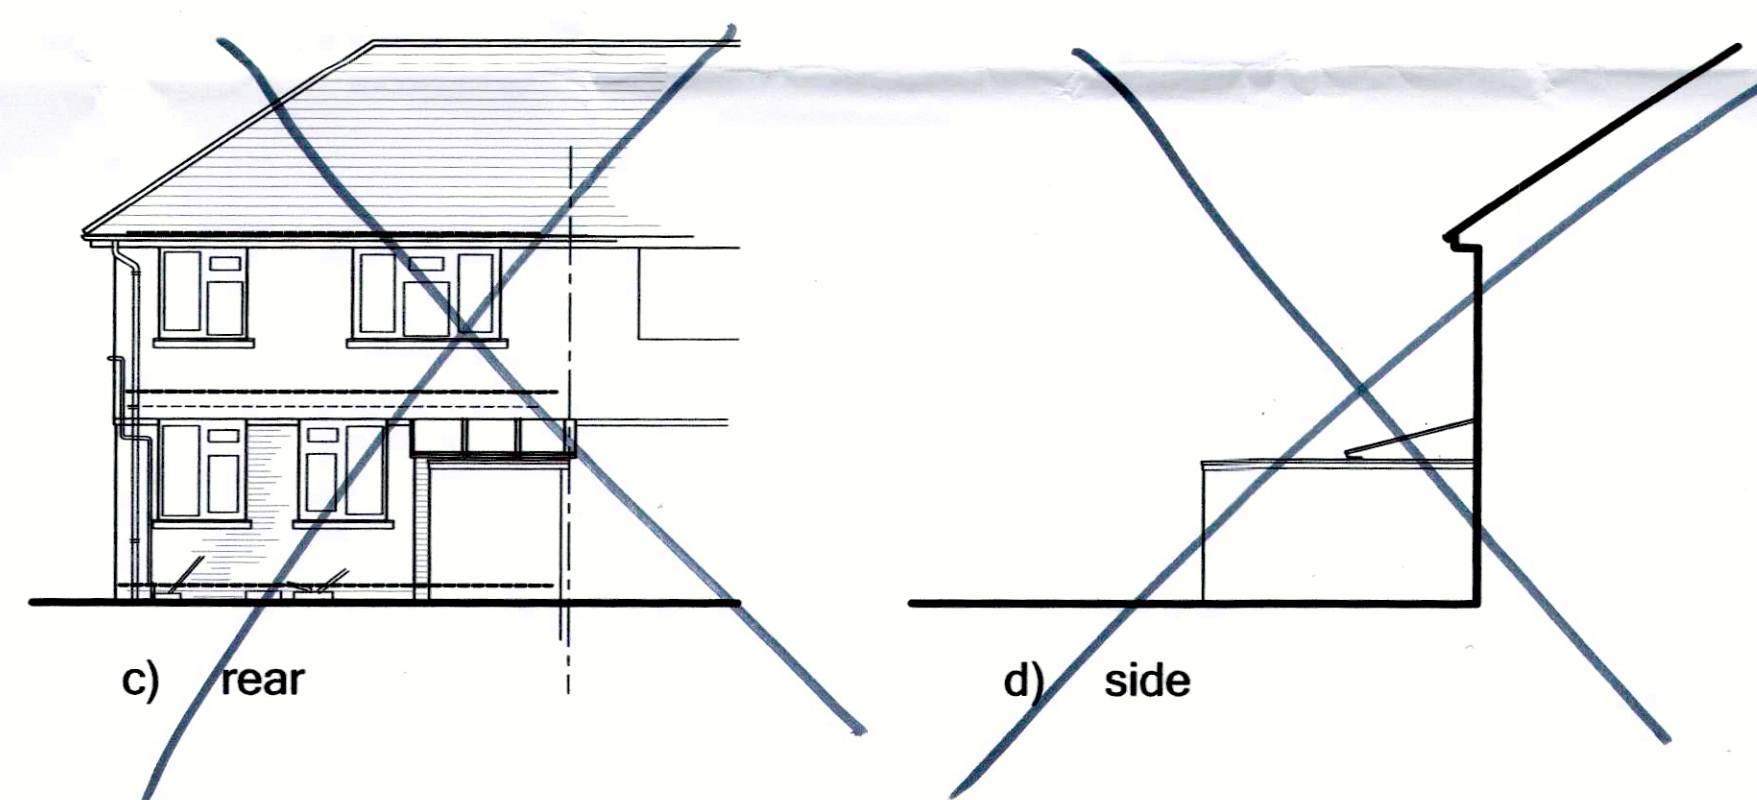


c) rear
d) side



a) front (no change)
b) side
03 proposed elevations
1:100

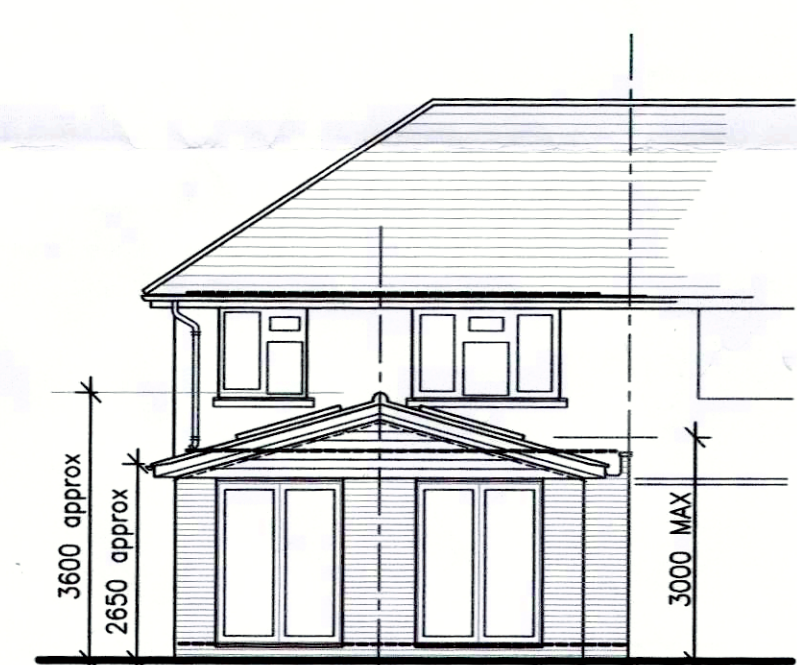

c) rear
PROPOSED
NO CHANGE

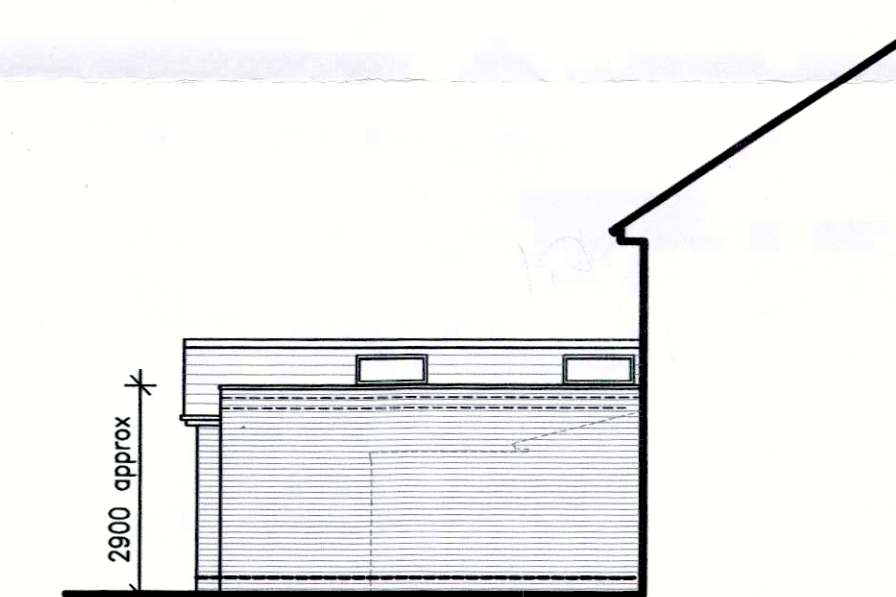

d) side
PROPOSED
NO CHANGE

REV DATE DETAILS
DRAWING
PROPOSED
CHANGE OF USE SEPERATE
PROJECT
128 COLLYERS AVENUE STUDIO/ANNEXE
BOGNOR REGIS
PO21 5HX
SCALE
as shown@A1
PROJECT NO.
17.1024
DATE
06.01.2020
DRAWING NO.
PN01