


PROPOSED
BR/337/19/HH

ED.
DRAWINGS ARE NOT TO BE SCALED EXCEPT FOR PLANNING PURPOSES ONLY. FIGURED
DIMENSIONS ONLY ARE TO BE WORKED TO.

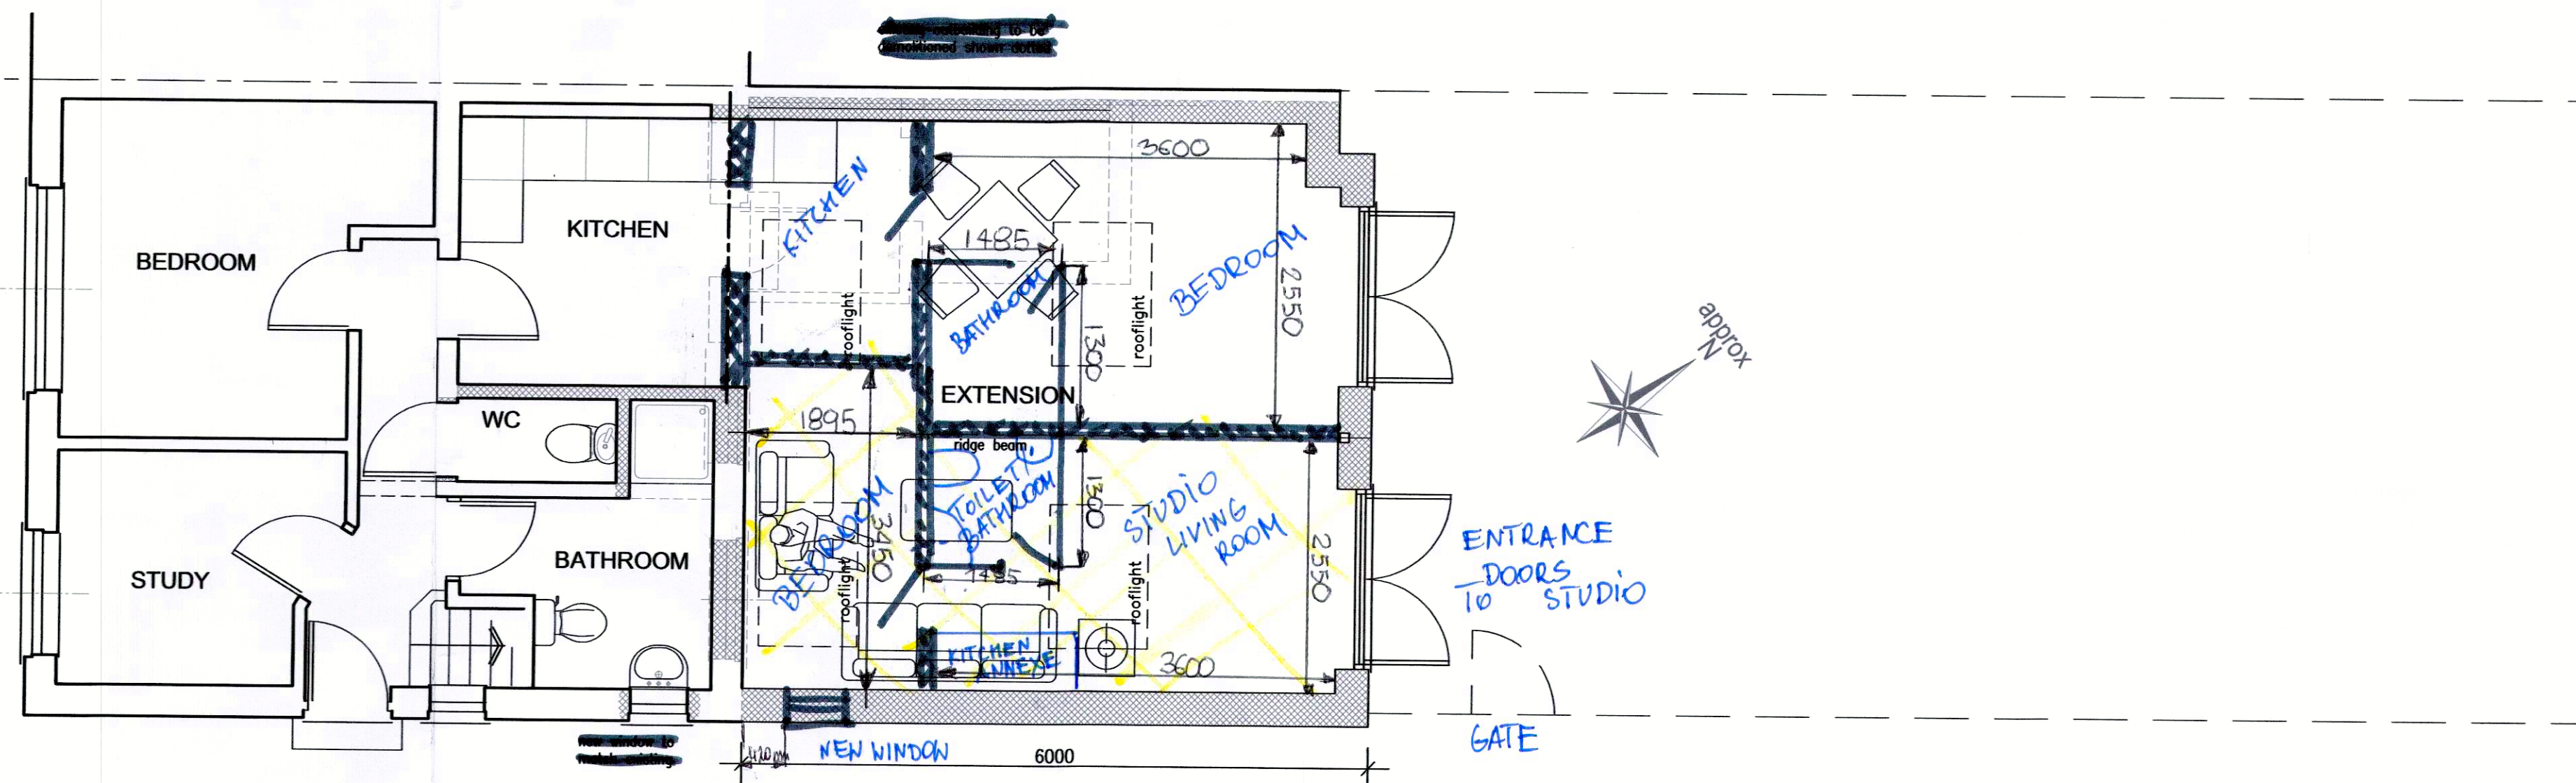


01 proposed ground floor plan
1:50

~~STUDIO~~ BT



04 location plan
1:1250

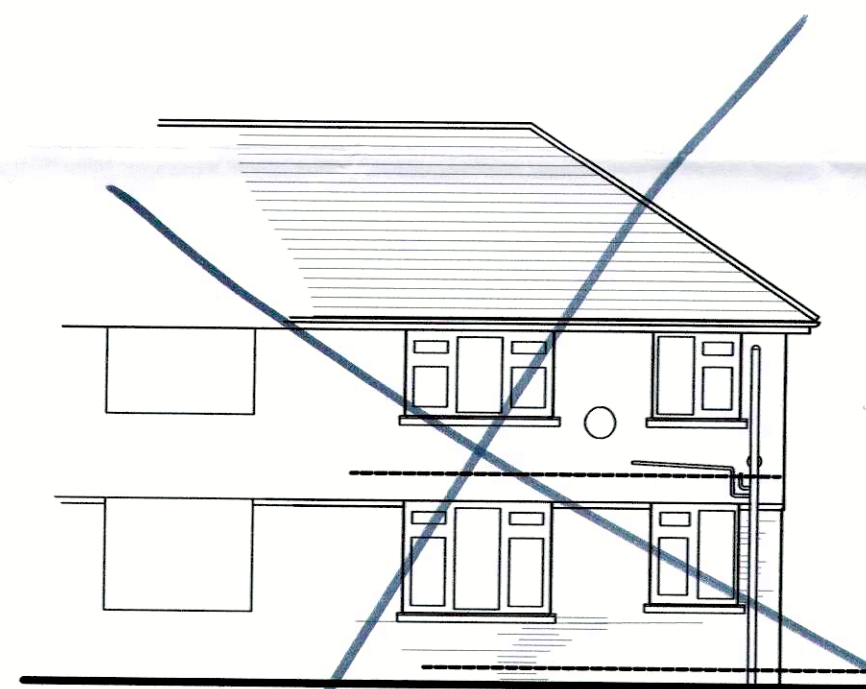


a) front



b) side



c) rear

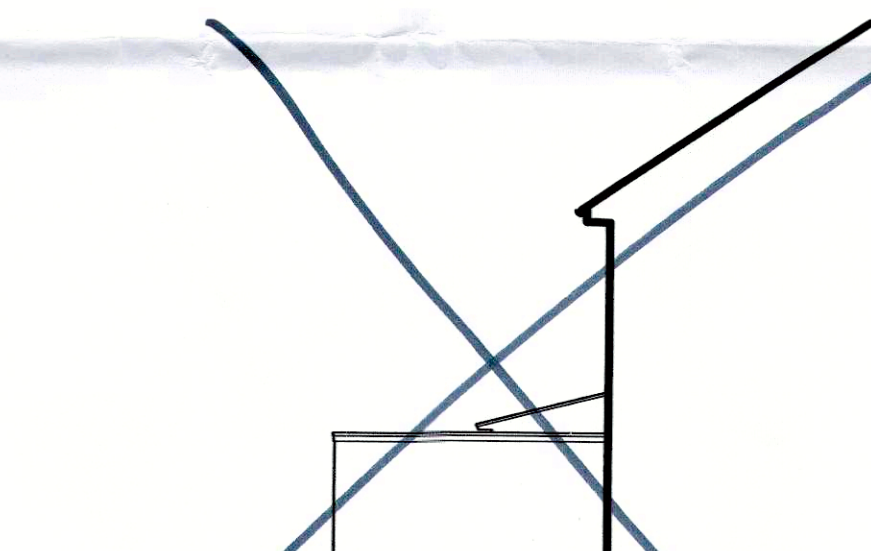

d) side

02 existing elevations
1:100




a) front (no change)

03 PROPOSED elevations
1:100




b) side

PROPOSED SIDE
ELEVATION.

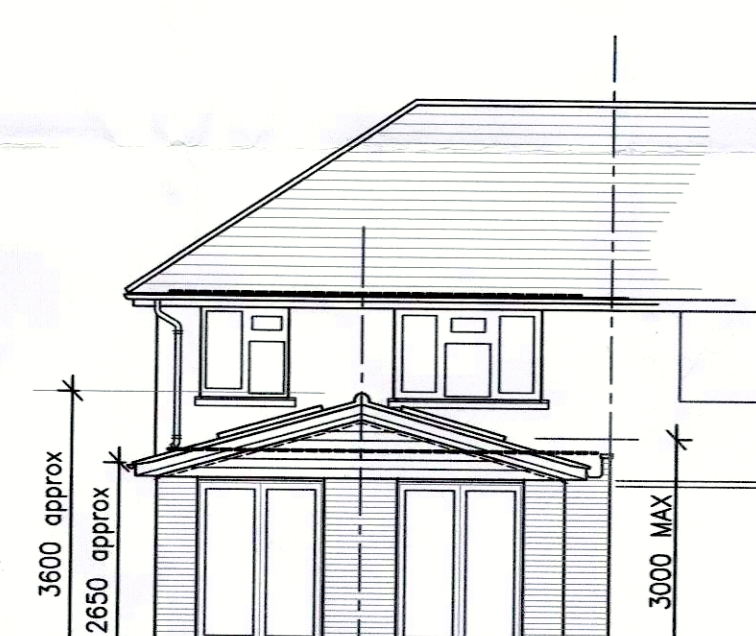

c) rear

PROPOSED
NO CHANGE

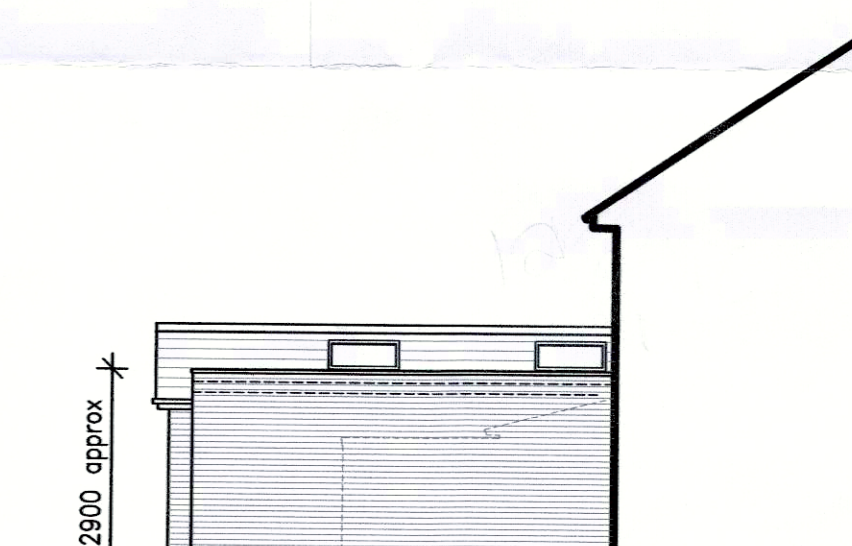

d) side

PROPOSED
NO CHANGE

REV DATE DETAILS
DRAWING
PROPOSED
PROJECT
CHANGE OF USE SEPERATE
128 COLLYERS AVENUE STUDIO/ANNEXE
BOGNOR REGIS
PO21 5HX

SCALE
as shown@A1
PROJECT NO.
17.1024

DATE
06.01.2020
DRAWING NO.
PN01