


EXISTING



DRAWINGS ARE NOT TO BE SCALED EXCEPT FOR PLANNING PURPOSES ONLY. FIGURED DIMENSIONS ONLY ARE TO BE WORKED TO.

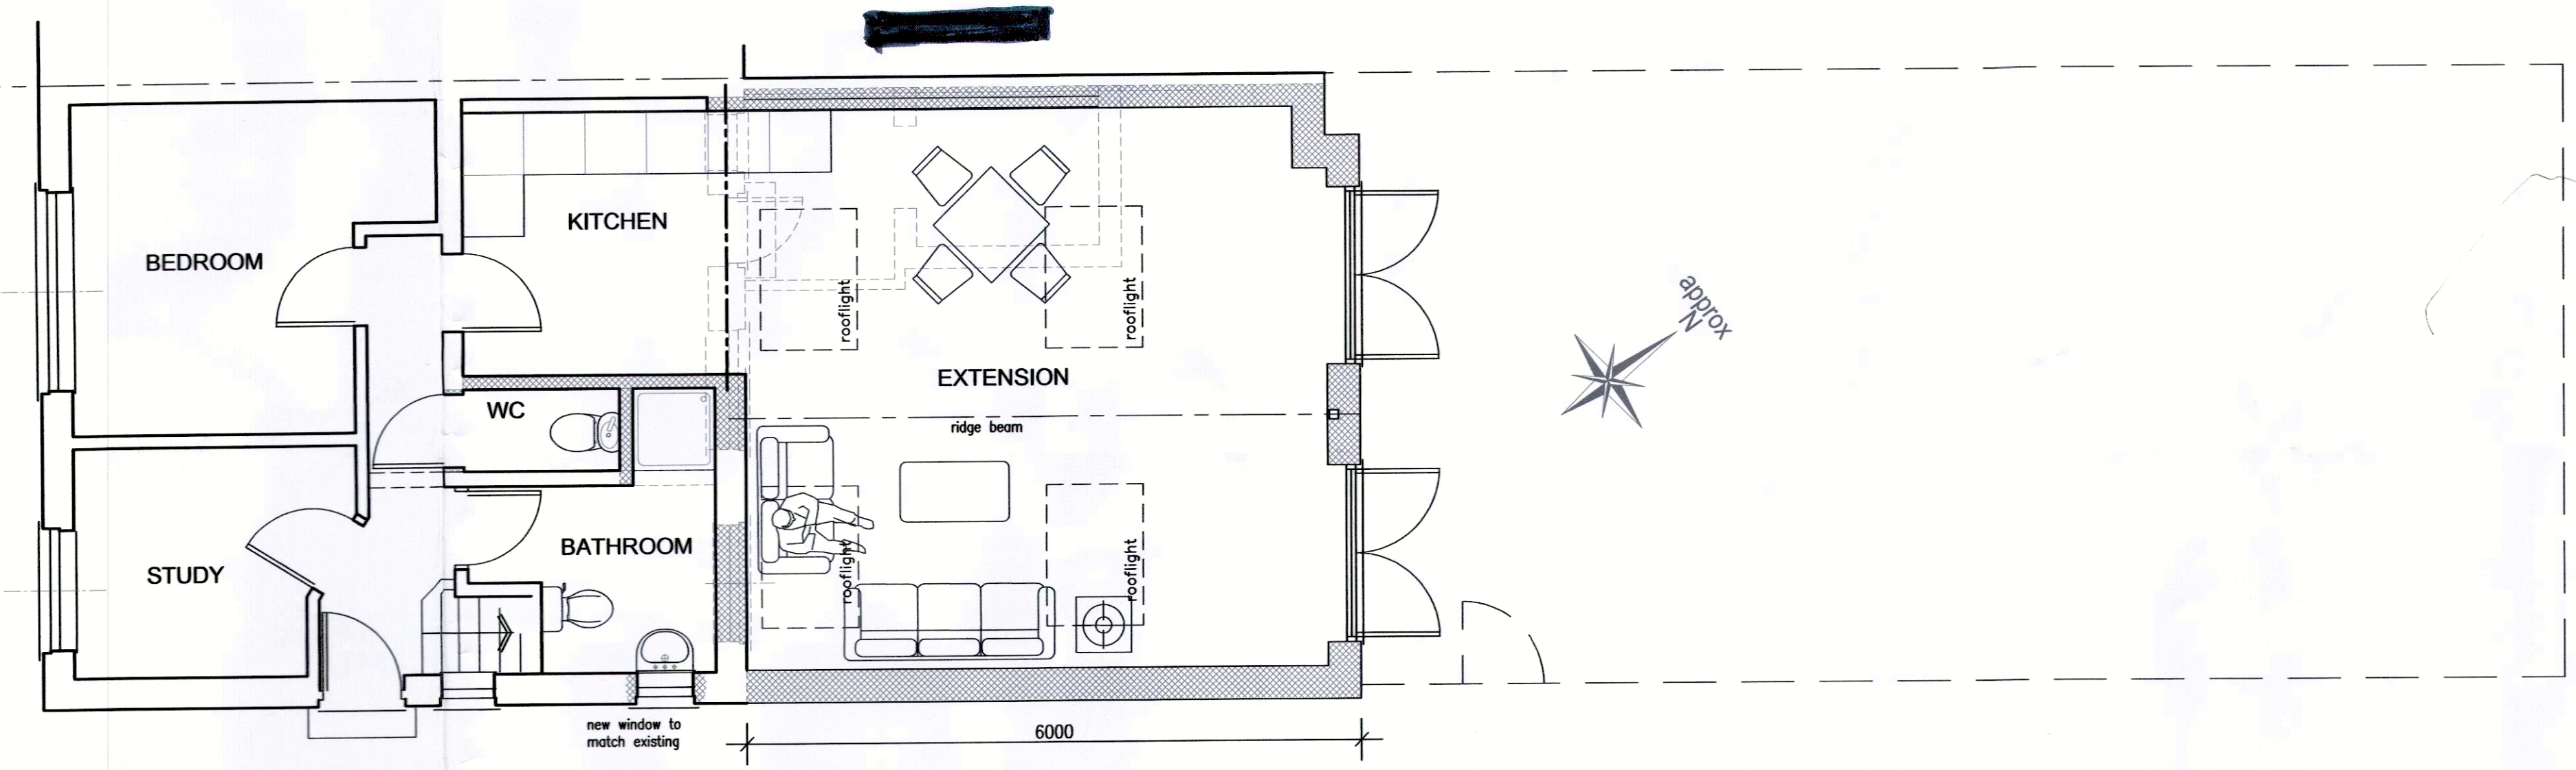

01 ground floor plan
1:50



04 location plan
1:1250

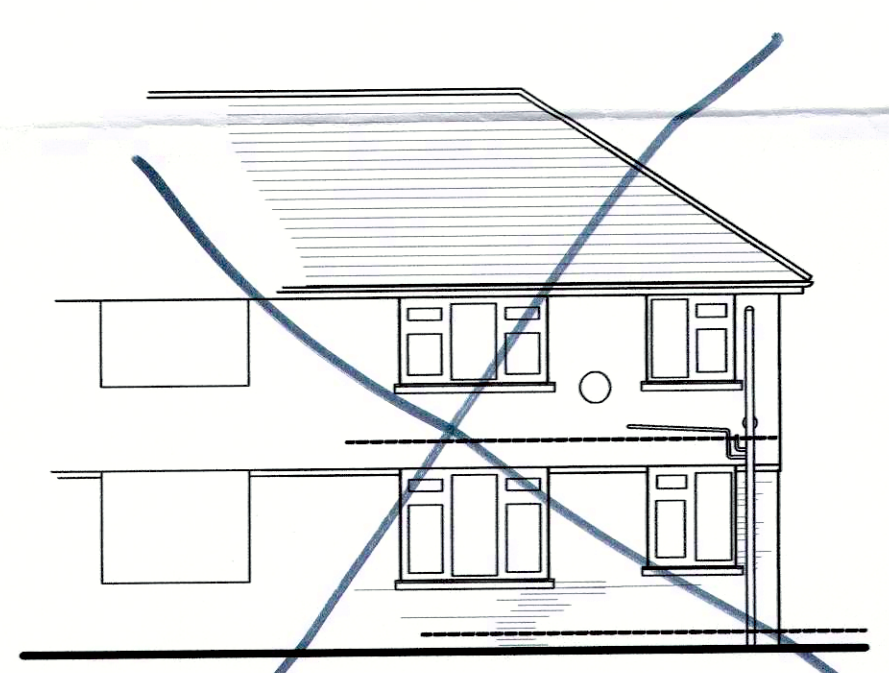 


a) front



b) side



c) rear

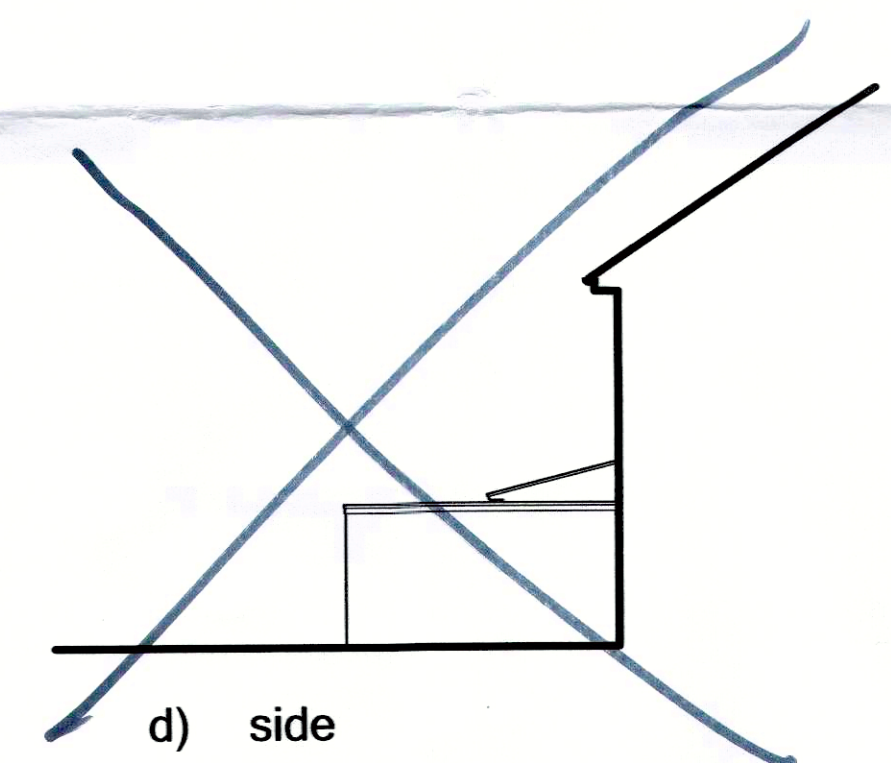

d) side


02 existing elevations
1:100




a) front (no change)



b) side

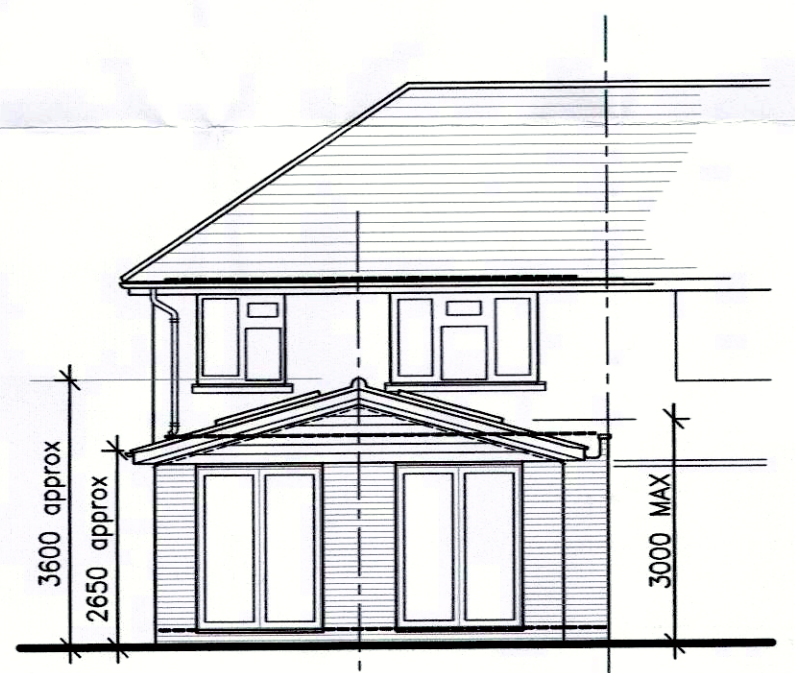

c) rear

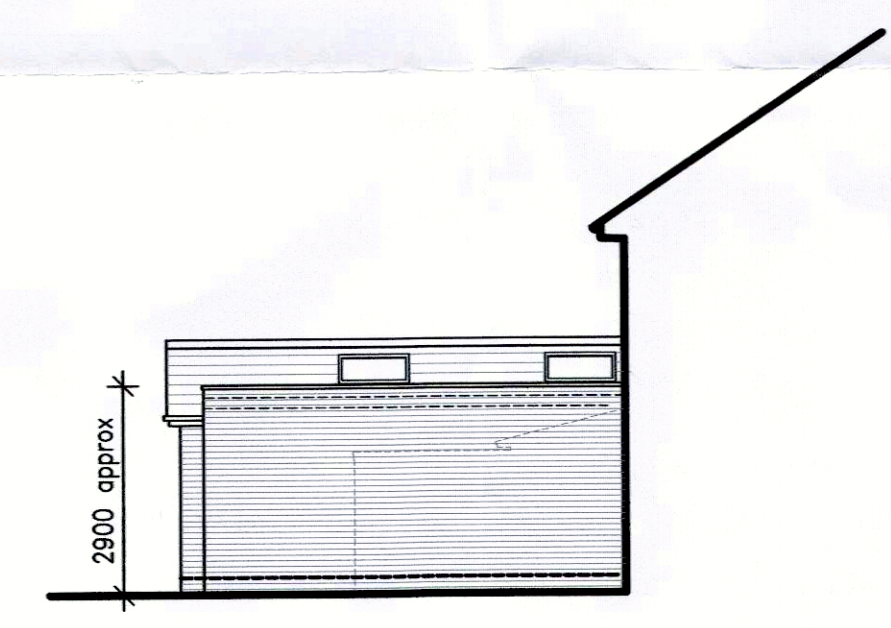

d) side

03 existing elevations
1:100

REV DATE DETAILS

DRAWING

PROJECT
128 COLLYERS AVENUE
BOGNOR REGIS
PO21 5HX

SCALE
as shown @ A1

PROJECT NO.

DATE

06.01.2020

DRAWING NO.

PN01