


BW


Brickwork

Dotted Line represent existing roof line


Note: The Drawings is for planning purpose and should not be used for construction.  
All dimensions should be confirmed on site and any deviation should be reported back to designer.

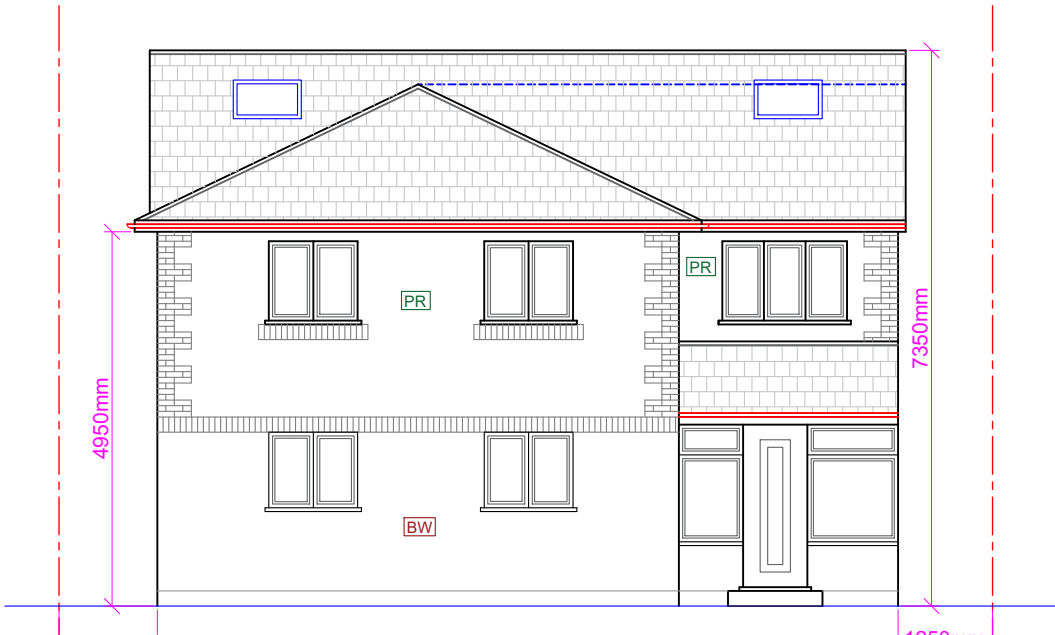


Proposed Front Elevation

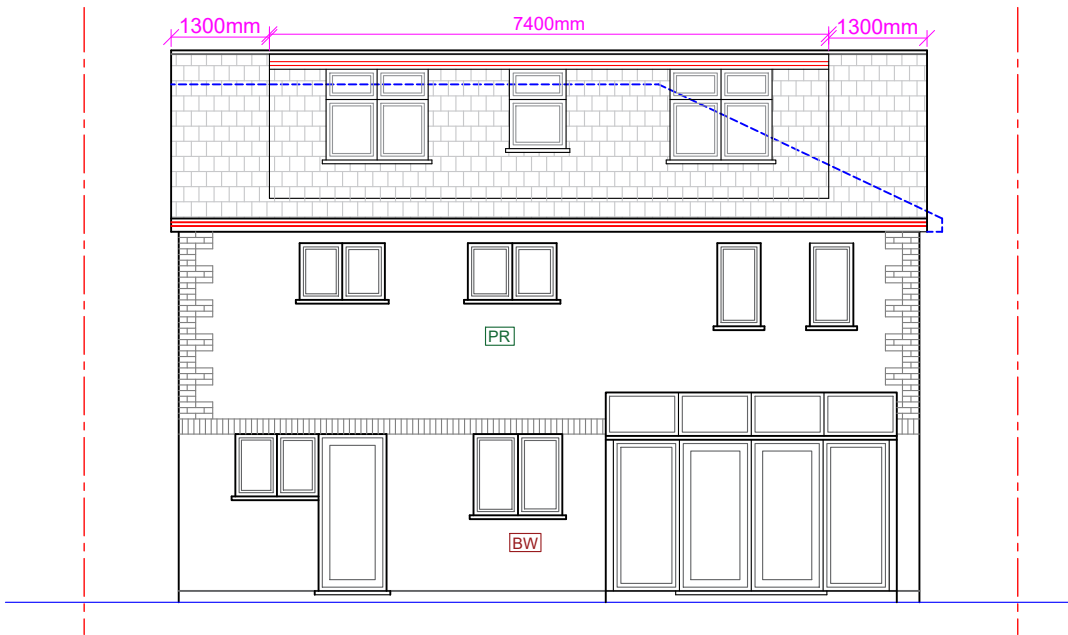

Proposed Rear Elevation

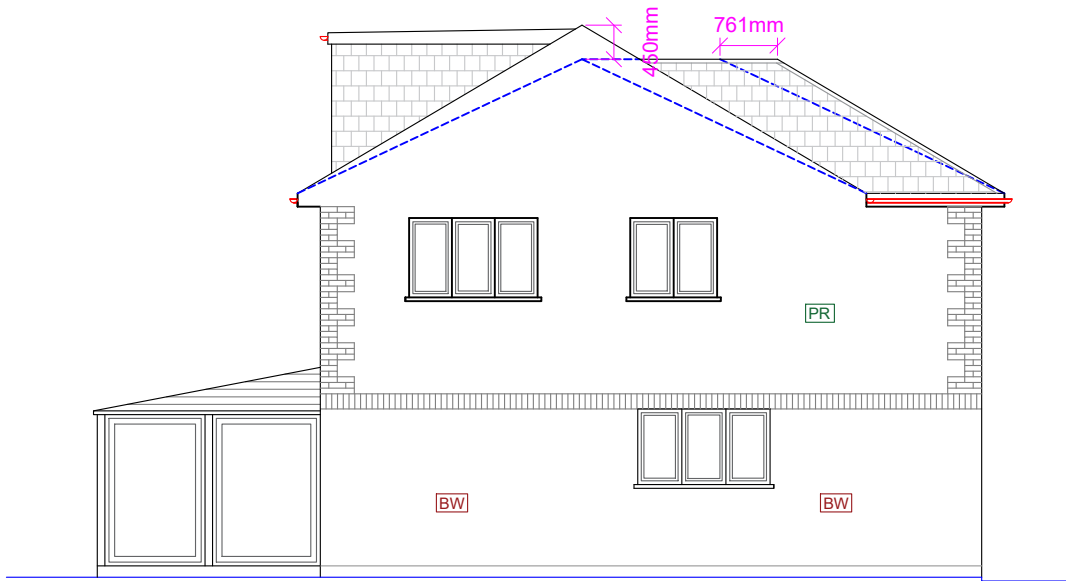

Proposed Side Elevation (LHS)

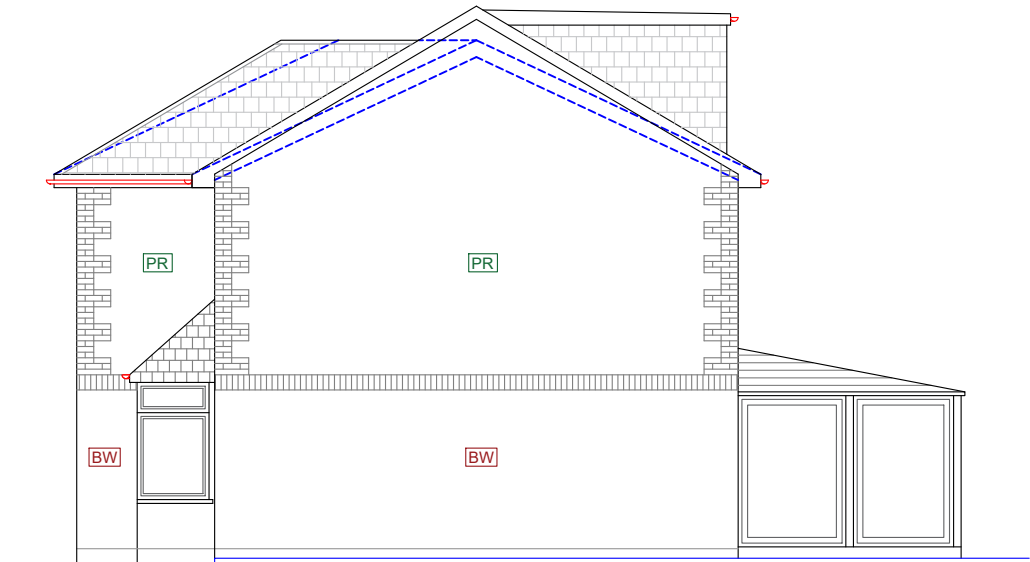

Proposed Side Elevation (RHS)

- Notes:
- a) Sky lights not to project more than 150mm above the roof slope.
  - b) Dormer tiles to colour match with the tiles of main roof.
  - c) Glazing to colour match with the glazing of main dwelling house.

**Proposed Development:**  
Loft Extension


**Site Address:**  
29 Victoria Road  
Borgos Regis  
PO21 2JE

| Revisions: |            |             |
|------------|------------|-------------|
| Rev        | Date       | Description |
| A          | 06/03/2026 |             |
|            |            |             |
|            |            |             |
|            |            |             |

**Drawing Description:**  
Proposed Elevations

**Drawing No:**  
ART/2026/LE29VR/PE

Scale: 1:100  
Paper Size: A3  
Sheet No: 5 of 8

 

ART CONSULTANTS (UK) LTD  
113 LONG LANE  
STANWELL  
TW19 7AL  
M:07960071377  
E: ARTCONSULTANTSUK@GMAIL.COM