


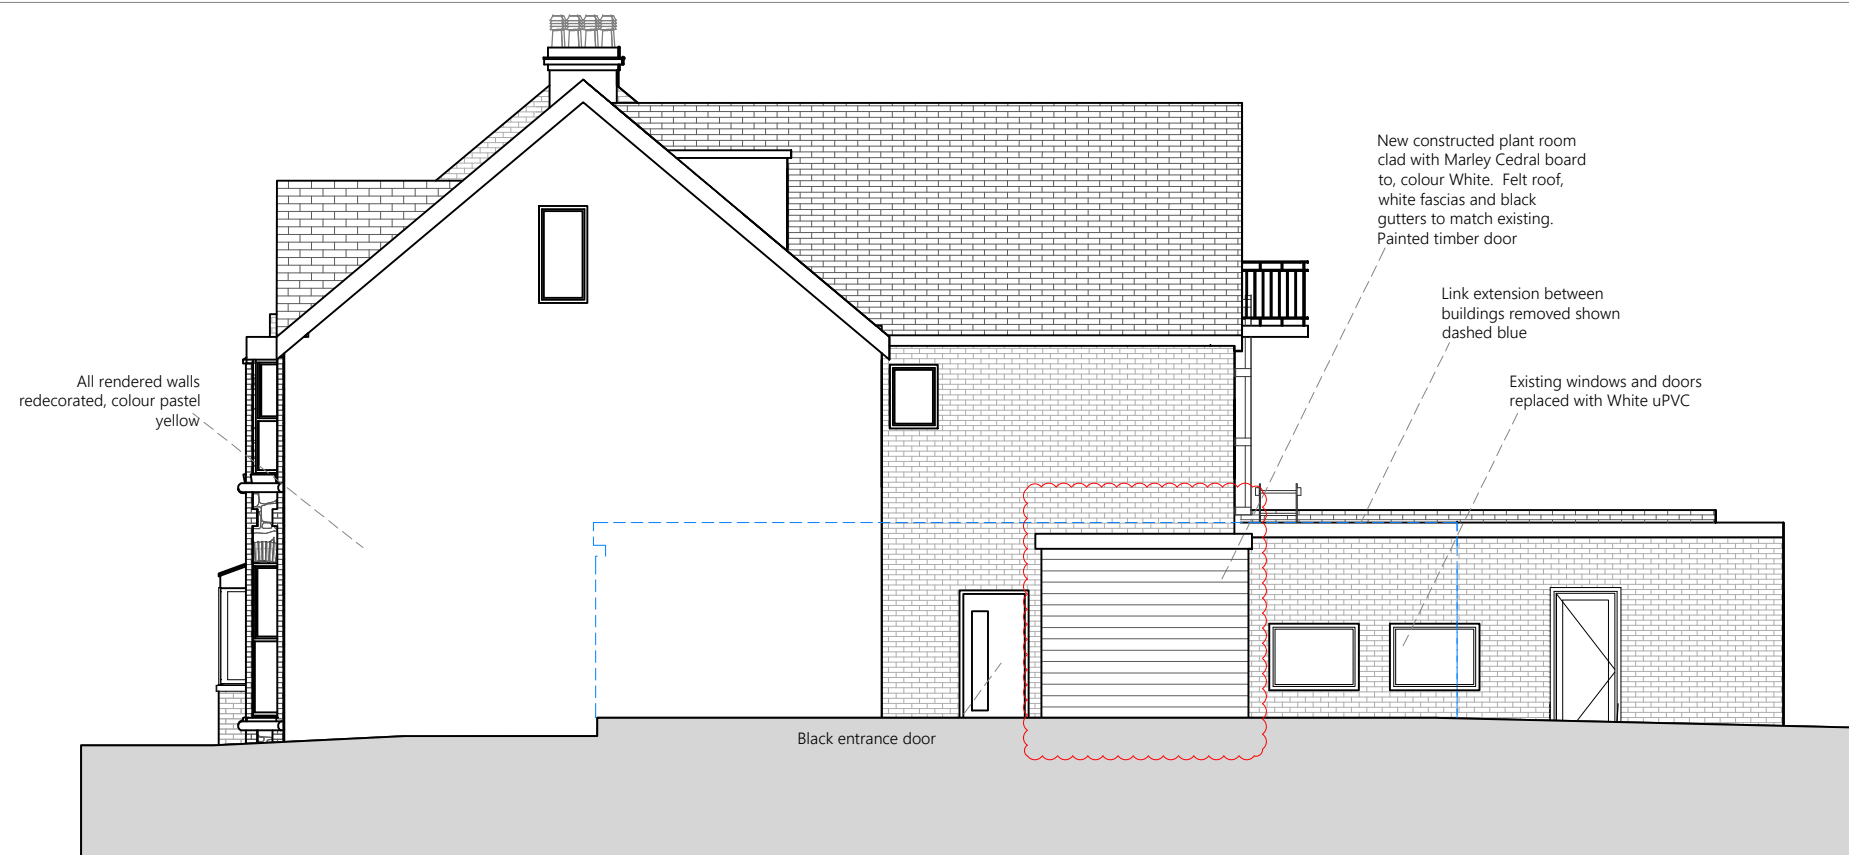

Essex House: Proposed West Elevation

Scale 1:100



Essex House: Proposed East Elevation

Scale 1:100

NOTES:

- All gutters to be replaced with black UPVC.
- Roofs and flashings to be repaired as per roof survey.
- Fascias and soffits to be overboarded with white UPVC.
- All windows noted with an R to be replaced.

This drawing is copyright of more than architecture ltd ©

CLIENT **Butlins Skyline Ltd.**
PROJECT **St. Josephs**
DRAWING TITLE **Essex House: Proposed W & E Elevations**

DATE **December 2016**
DWG NO. **129 / 2.203**
SCALE **1:100 @ A3**
REVISION **03**
DATE **15.12.16**

NOTES
This drawing is copyright and shall not be reproduced nor used for any other purpose without the written permission of the architects. This drawing must be read in conjunction with all other related drawings and documentation. Permission is granted to scale from this drawing for the purposes of Local Authority Planning Approval only. Please verify that the information is correctly printed to scale by checking the control bar.

randell design group
more than architecture

RIBA
Chartered Practice
more studio halls orchard barn
apuldrum PO20 7FD
+44 (0) 1243 214 204
mail@randelldesigngroup.com
www.randelldesigngroup.com

1:1 0mm 20 40 60