


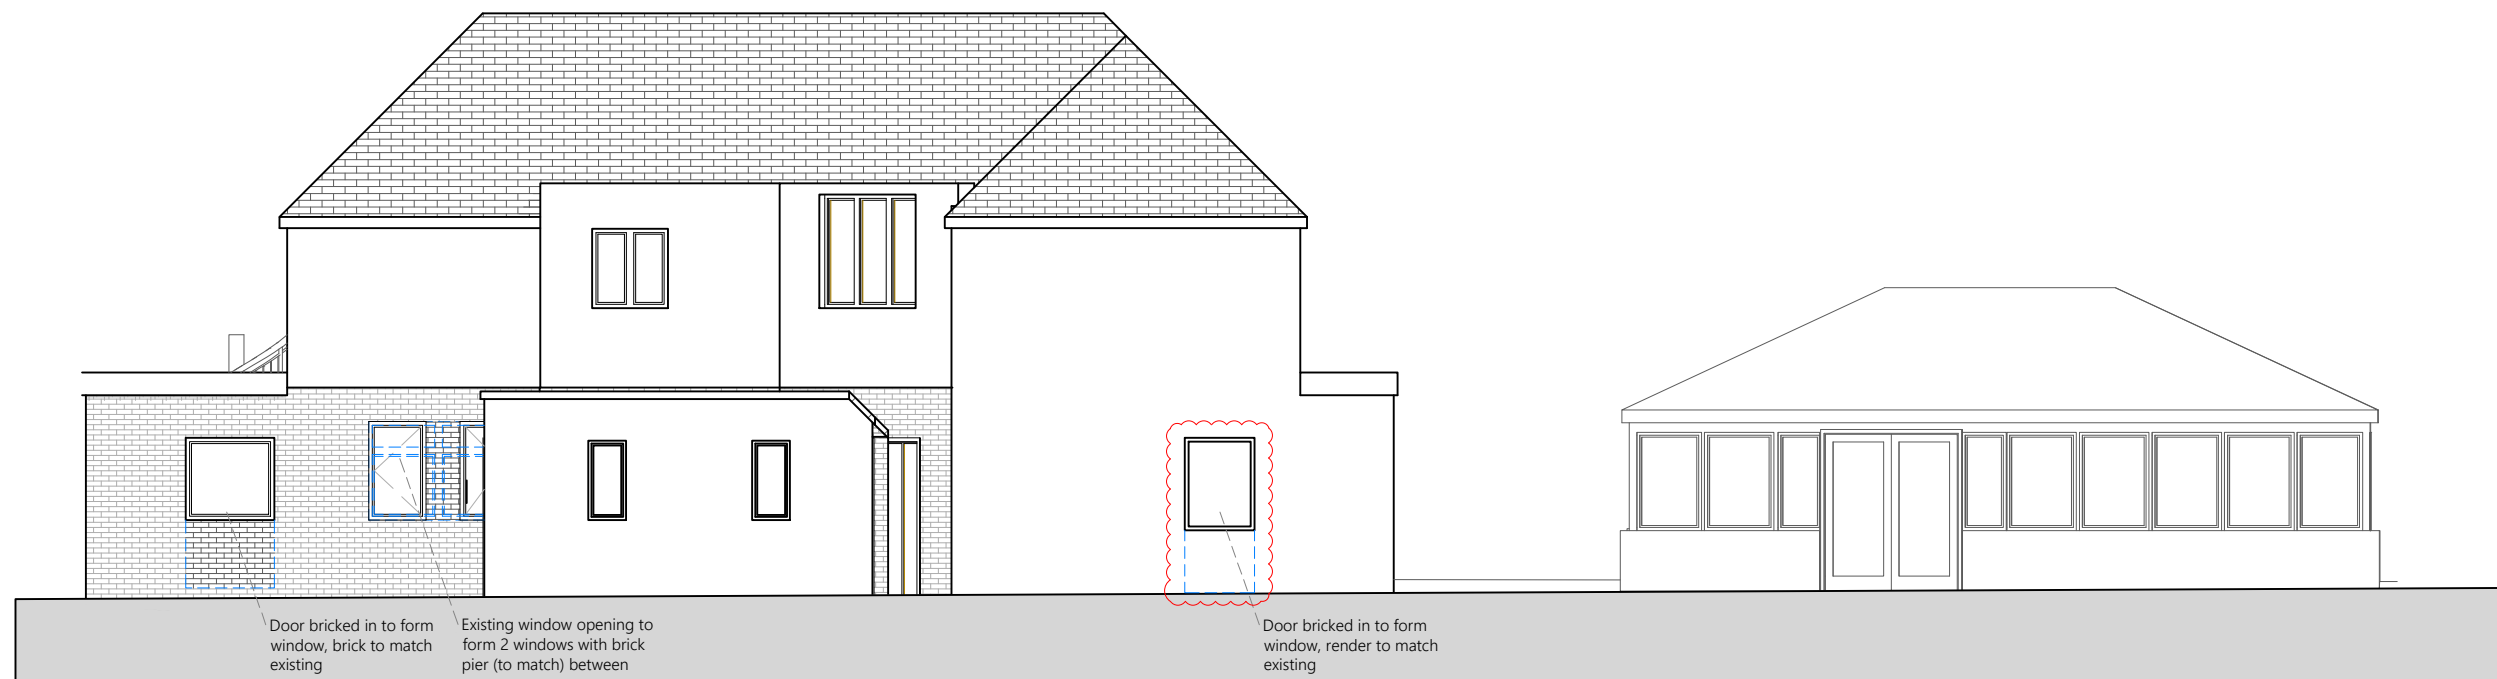

Blackbird Cottage: Proposed East Elevation

Scale 1:100



Blackbird Cottage: Proposed North Elevation

Scale 1:100

This drawing is copyright of more than architecture ltd ©

CLIENT Butlins Skyline Ltd.

PROJECT St. Josephs

DRAWING TITLE
Blackbird Cott: Proposed E&N Elevations

DATE November 2016

DWG NO. 129 / 2.210

SCALE 1:100 @ A3

REVISION 03 DATE 15.12.17

NOTES

This drawing is copyright and shall not be reproduced nor used for any other purpose without the written permission of the architects. This drawing must be read in conjunction with all other related drawings and documentation. Permission is granted to scale from this drawing for the purposes of Local Authority Planning Approval only. Please verify that the information is correctly printed to scale by checking the control bar.



RIBA

Chartered Practice

more studio halls orchard barn
apuldram PO20 7FD
+44 (0) 1243 214 204
mail@randelldesigngroup.com
www.randelldesigngroup.com

1:1 0mm 20 40 60