




HAMSON Partnership

hamsonbs.co.uk 01444 453364

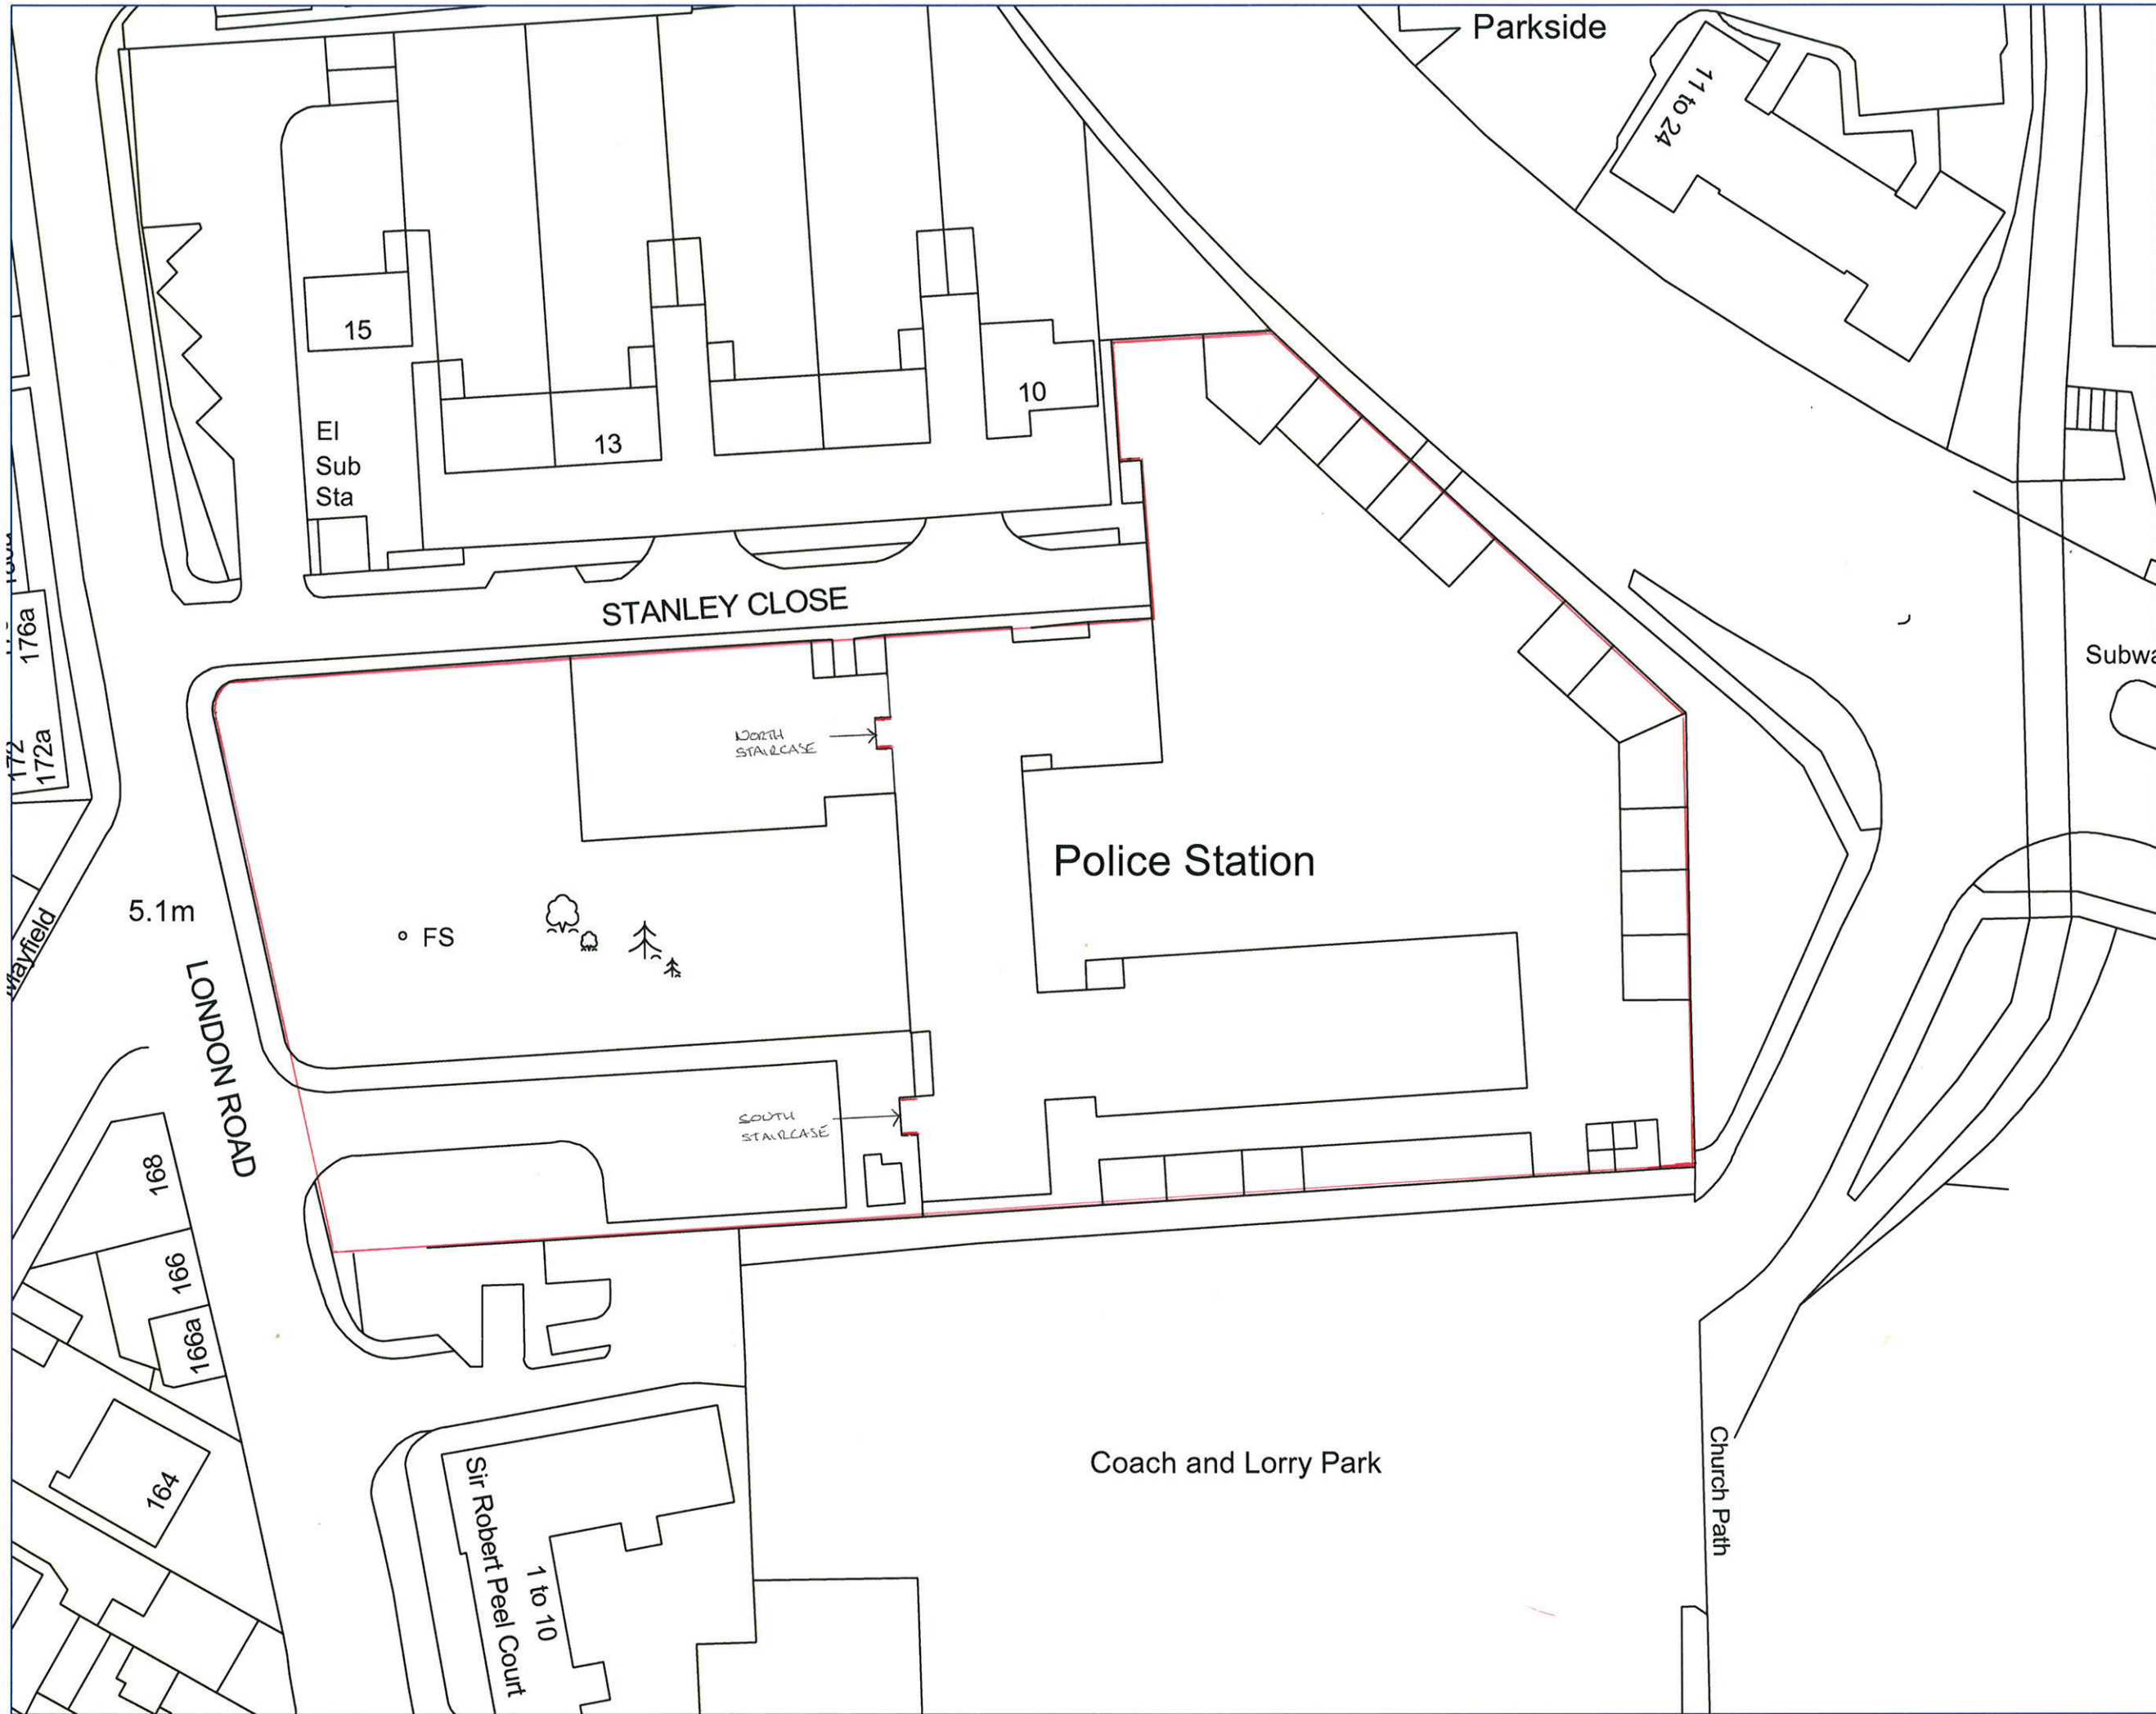

SITE PLAN
SCALE 1:1250

— WINDOW POSITION

Rev	Revision Note	Date	Drawn	Chk

Client
Sussex Police Authority

Project
Replacement Staircase Glazed Screens

Site
Bognor Regis Police Station
London Road
Bognor Regis
West Sussex
PO21 1BA

Drawing number	Revision	Scale
2203.68.002	01	1:500 @ A3

Date	Dwn by	Ckd by	Plan Type
15/10/10	MDK	KSS	

Drawing Title
Site Plan

HAMSON Partnership Limited trading as HAMSON Partnership
HAMSON Partnership Limited is a wholly owned subsidiary of HPS Property Consultants Limited, a company controlled by Hants County Council
DO NOT SCALE FROM THIS DRAWING
The contents of this drawing are the Copyright of HAMSON Partnership Limited

Rev	Revision Note	Date	Drawn	Chk

Client
Sussex Police Authority

Project
Replacement Staircase Glazed Screens

Site
Bognor Regis Police Station
London Road
Bognor Regis
West Sussex
PO21 1BA

Drawing number	Revision	Scale
2203.68.002	01	1:500 @ A3

Date	Dwn by	Ckd by	Plan Type
15/10/10	MDK	KSS	

Drawing Title
Site Plan

HAMSON Partnership Limited trading as HAMSON Partnership
HAMSON Partnership Limited is a wholly owned subsidiary of HPS Property Consultants Limited, a company controlled by Hants County Council
DO NOT SCALE FROM THIS DRAWING
The contents of this drawing are the Copyright of HAMSON Partnership Limited