




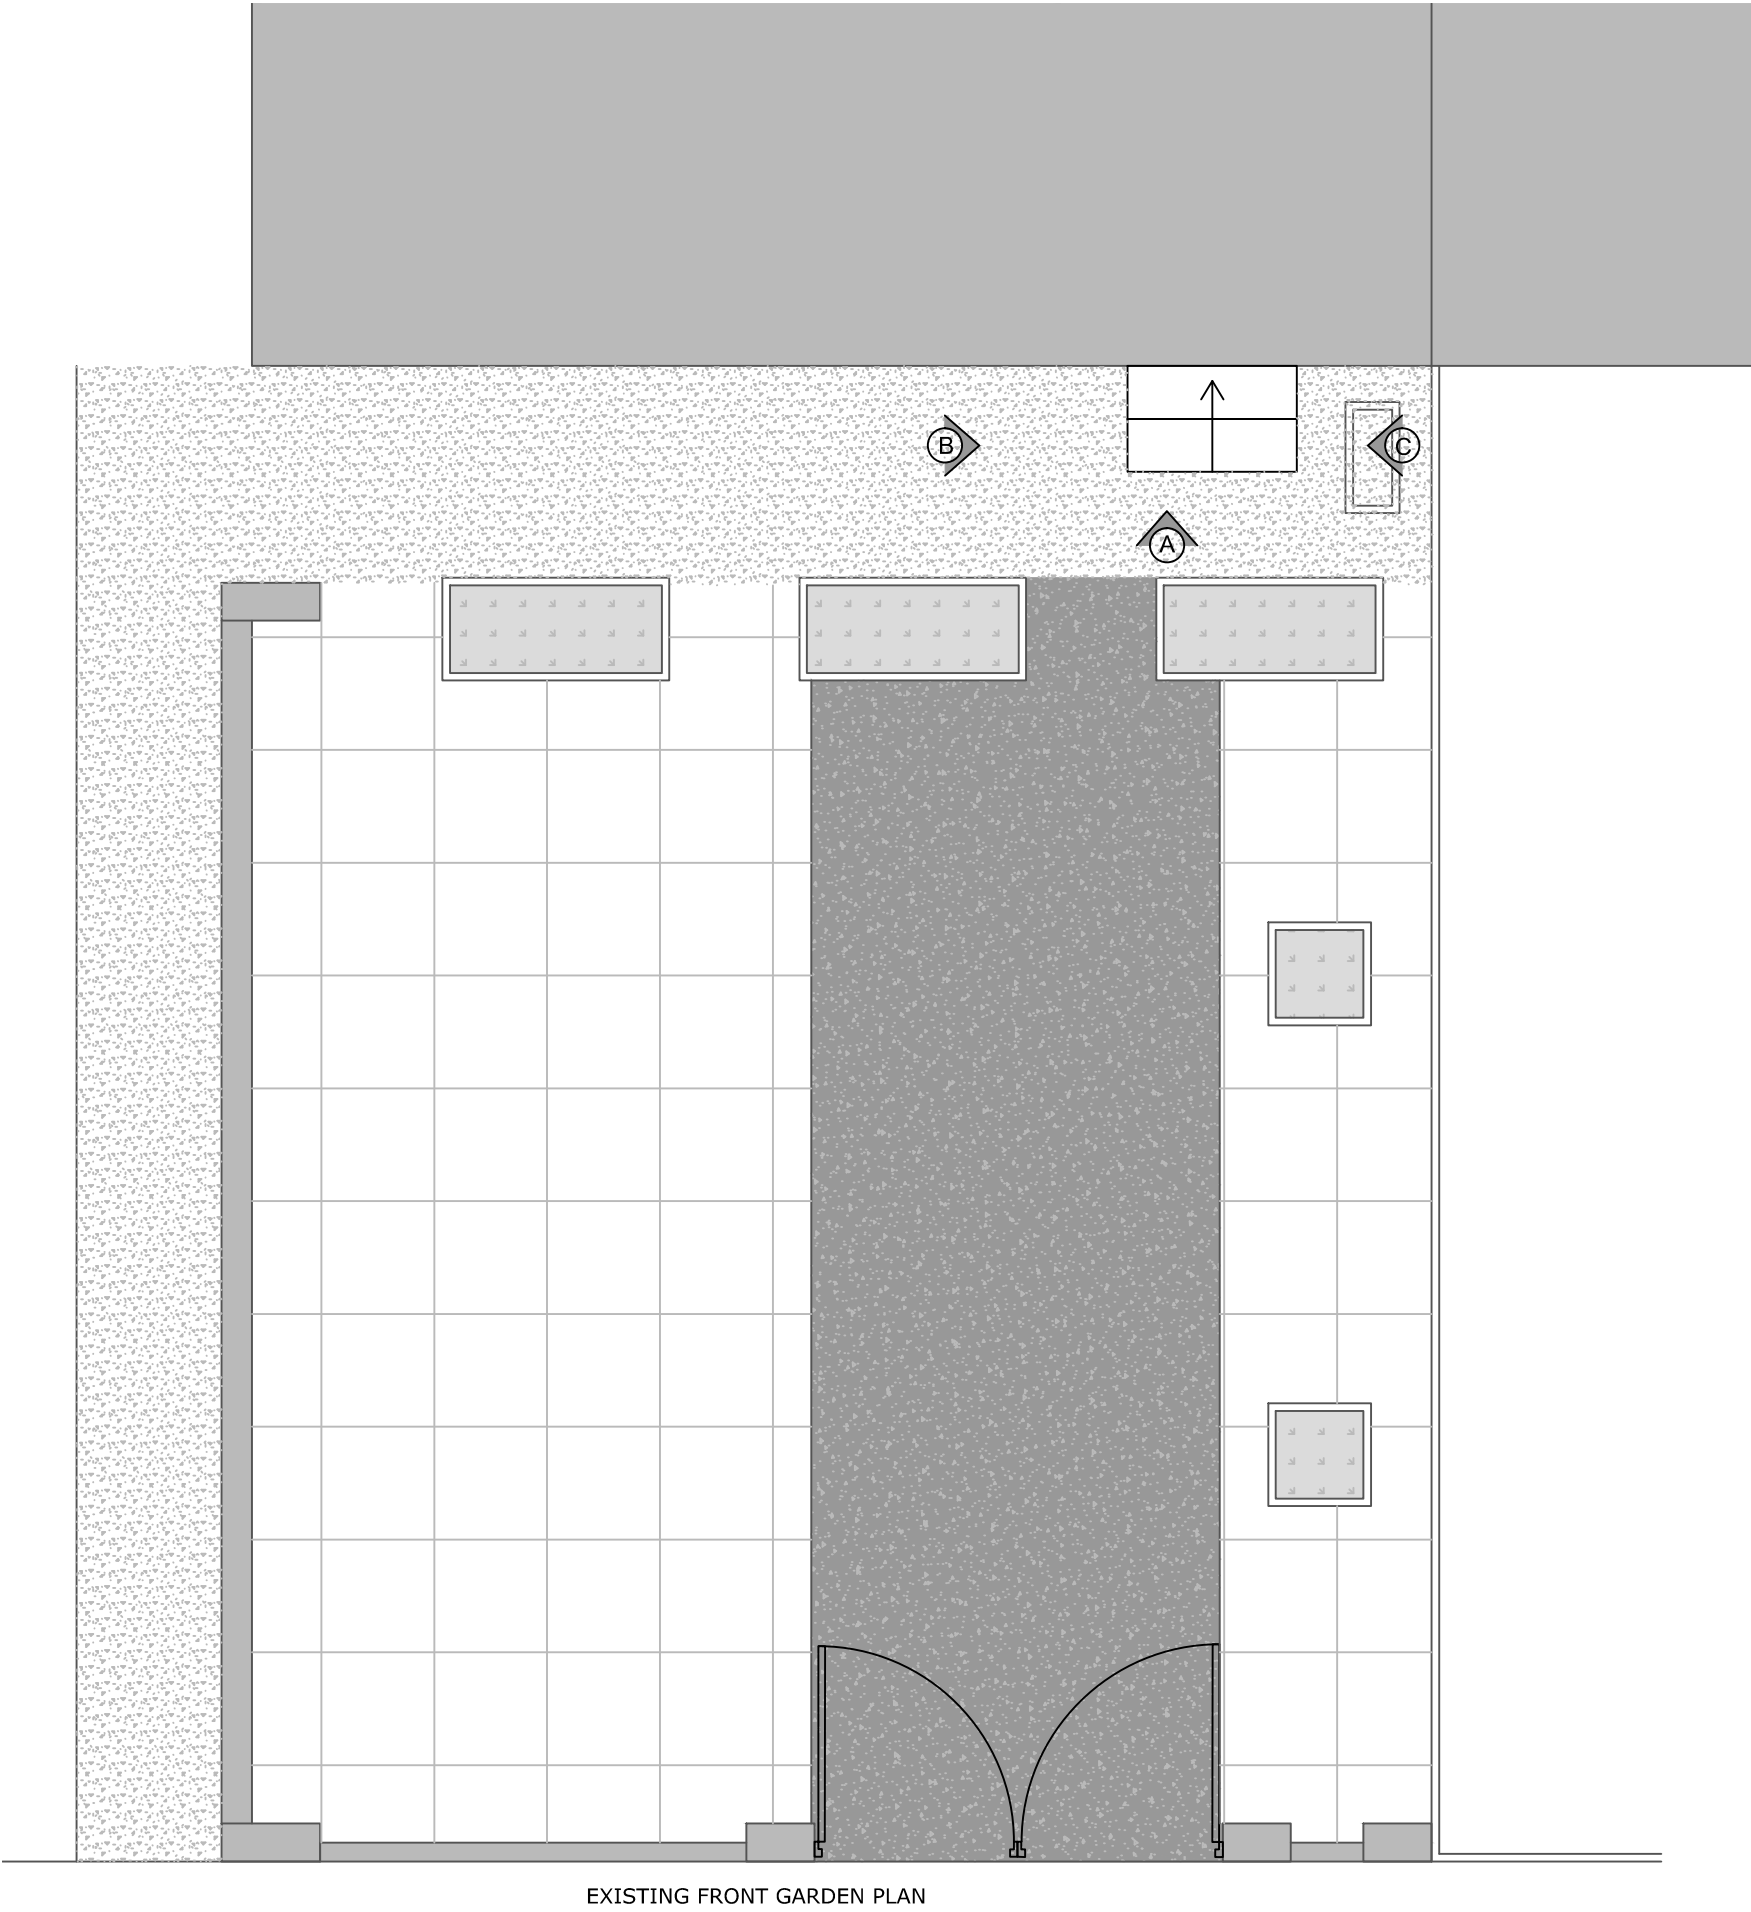

EXISTING FRONT ELEVATION A

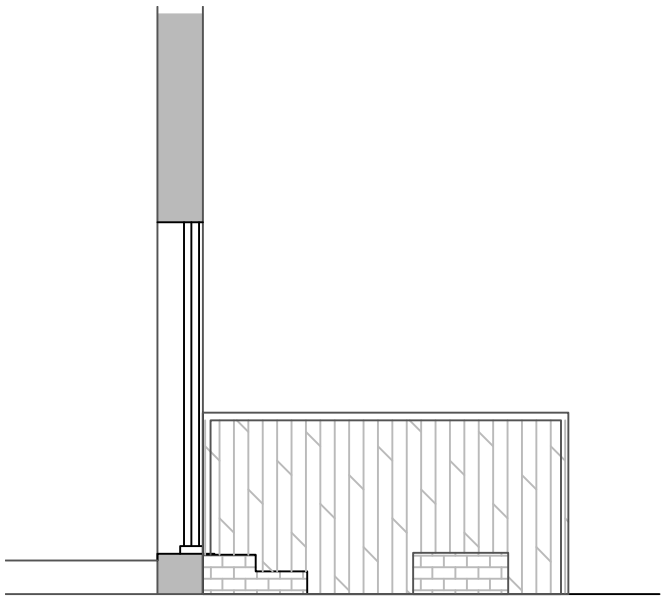

EXISTING ELEVATION B

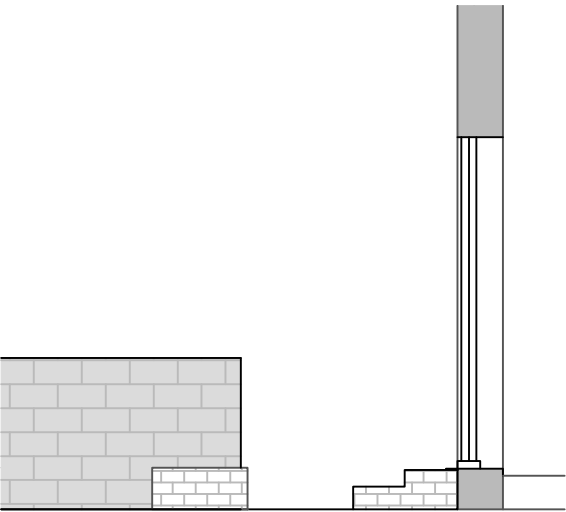


EXISTING ELEVATION C

- NOTES:
- 1. All dimensions are in mm and must be checked on site.
 - 2. Drawings are to be read in conjunction with accompanying documents.
 - 3. Any errors or inaccuracies should be brought to the attention of Amber Living.

Revision	Description	By	Date

Contact Information
Unit 3, Tungsten Building, George Street,
Portslade, Brighton, BN41 1RA
Tel: 01273 410836
Email: Heather@amberliving.co.uk

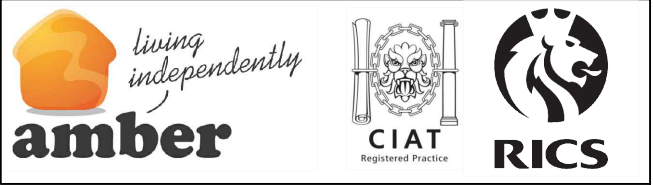

Client Name
Mrs Aileen Stone

Address
67 Ash Grove, Bognor Regis, PO22 9JT

Drawing Title
Existing Front Access

Drawing Reference
HT/01/AshGrove67
Date
03/12/19

Scale	Paper	Drawn By	Revision	Direction
1: 50	A2	HT	-	