




Existing Roof
Plan (1:200)

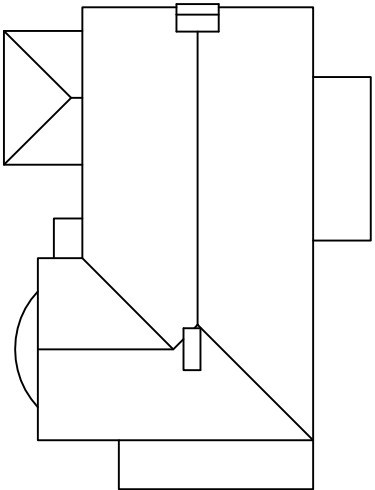


First Floor
Plan (1:100)

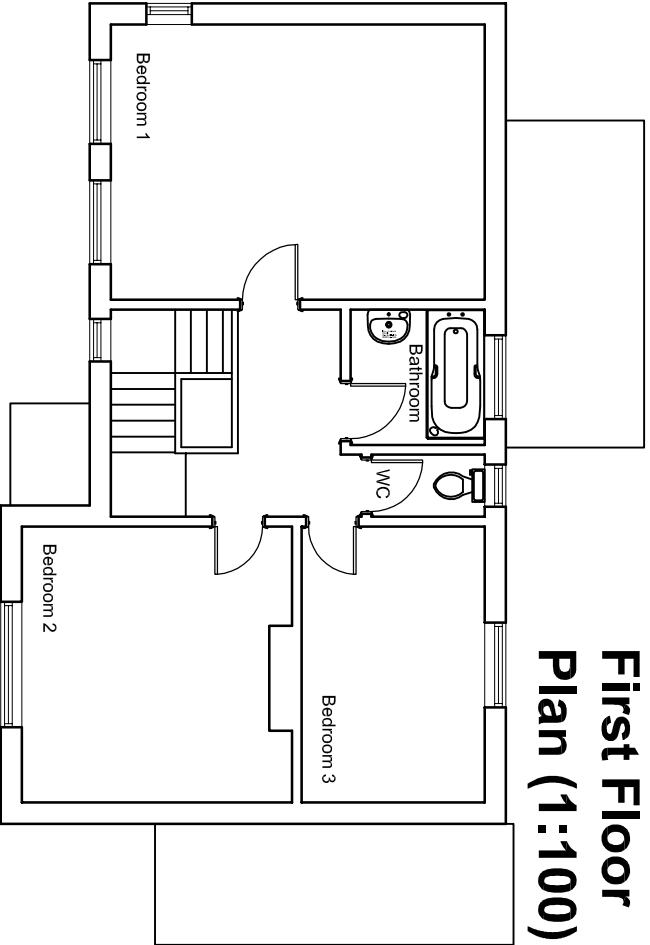


South Elevation

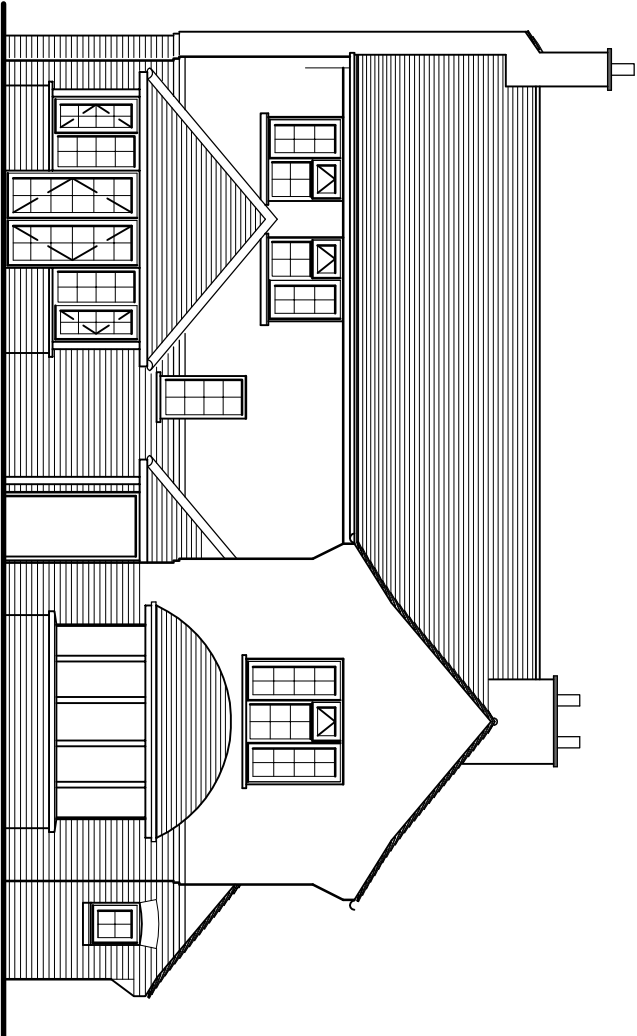


North Elevation

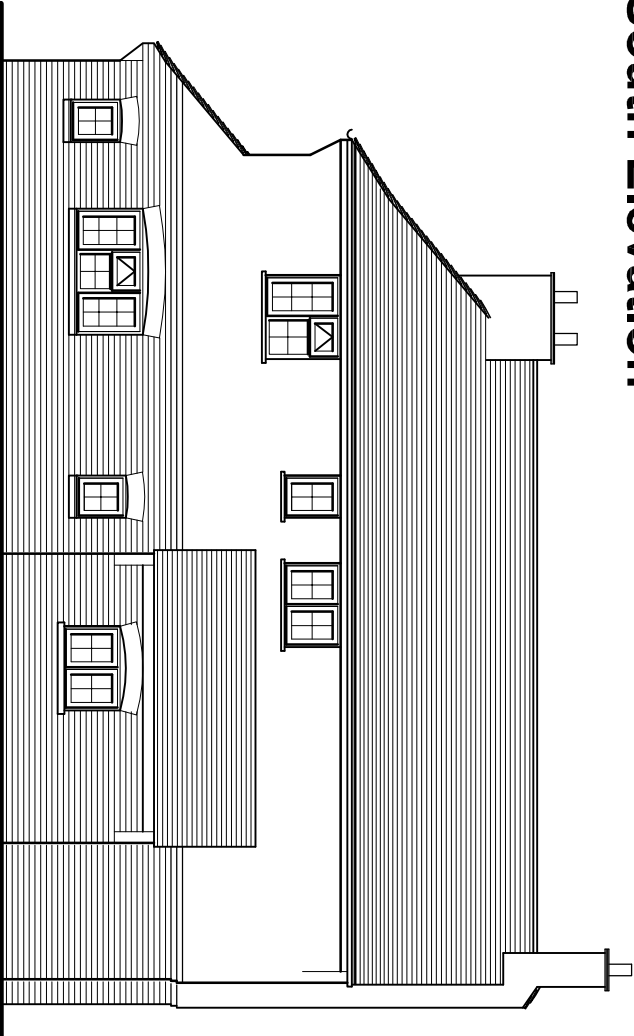


West Elevation

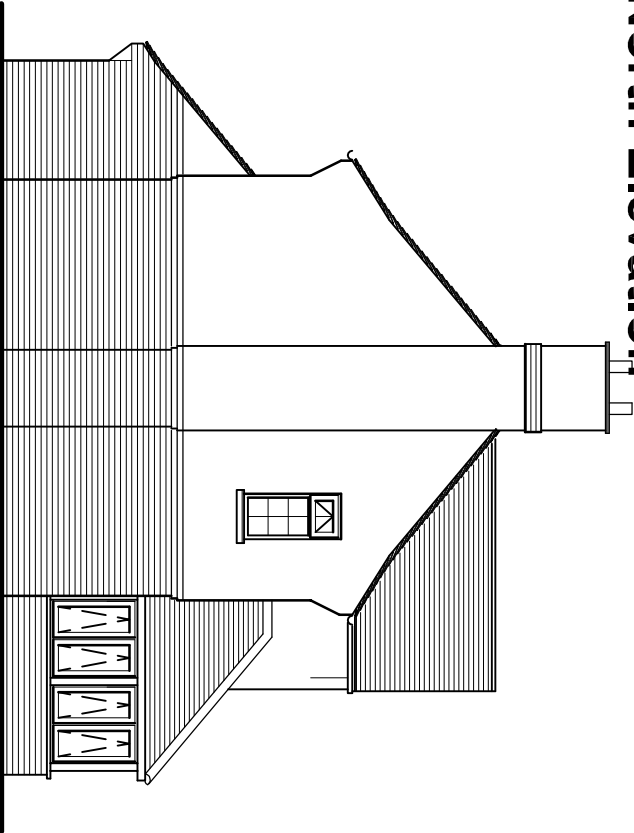

East Elevation

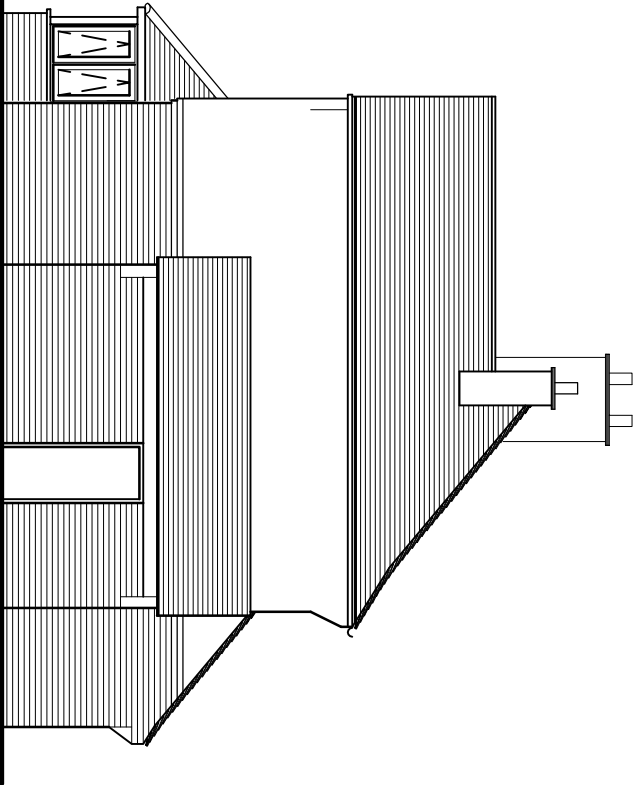

Ground Floor Plan (1:100)

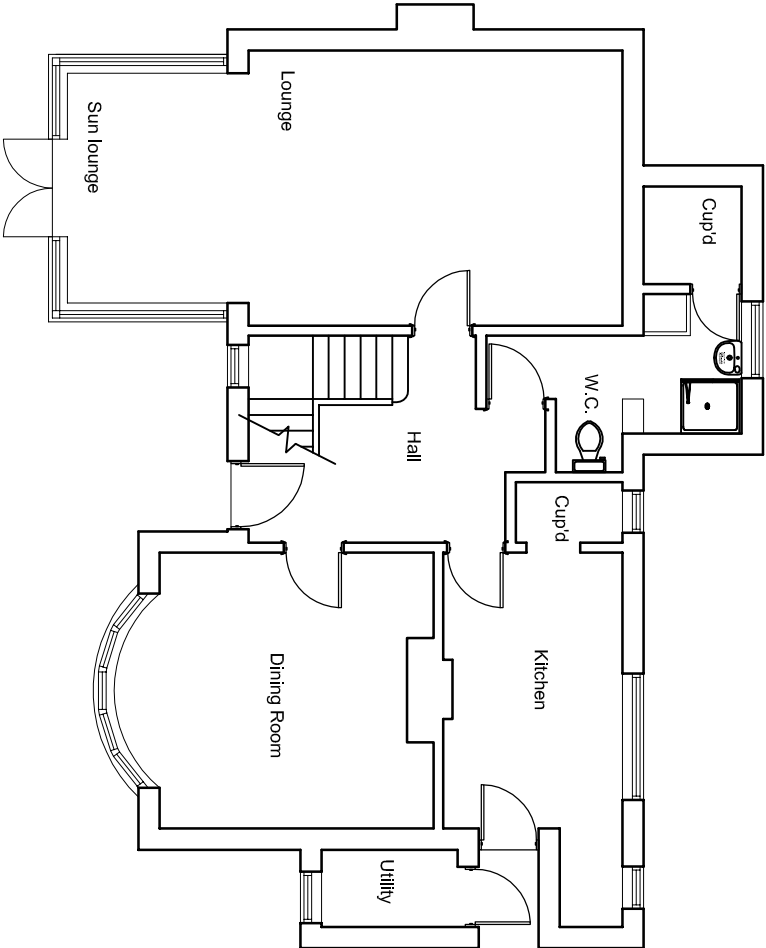

A L.O. 07/12/2010 Roof layout shown. Window shown on plan in bedroom 1

Rev By Date

Client NUM Bray Trust

Job 55 Victoria Road
Bognor Regis
West Sussex

Drawing Proposed Ground & First Floor Extension
Existing Plans & Elevations

Date November 2010 Scale 1:100 & 1:200 at A3

Drawn By L.O. Dwg No. 051110 / PL-01 - A

Cube17 Limited, 19 Parkfield Avenue, Bognor Regis, West Sussex, PO21 3BW.



Tel - 07747 771013 - email, info@cube17.co.uk