



PART NO.
PART NO.

A2


This document contains confidential information which must not be copied wholly or in part nor disclosed to any person without our prior authority in writing.

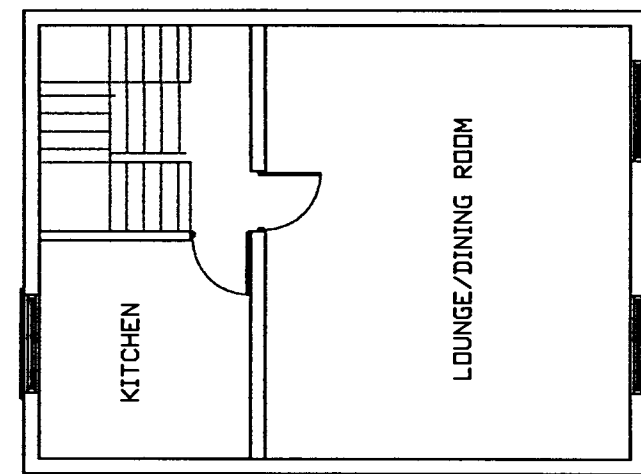



PROPOSED FIRST FLOOR
1:100

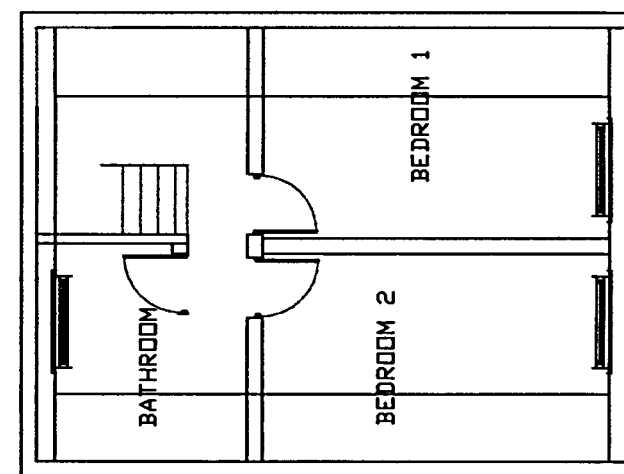

PROPOSED SECOND FLOOR
1:100

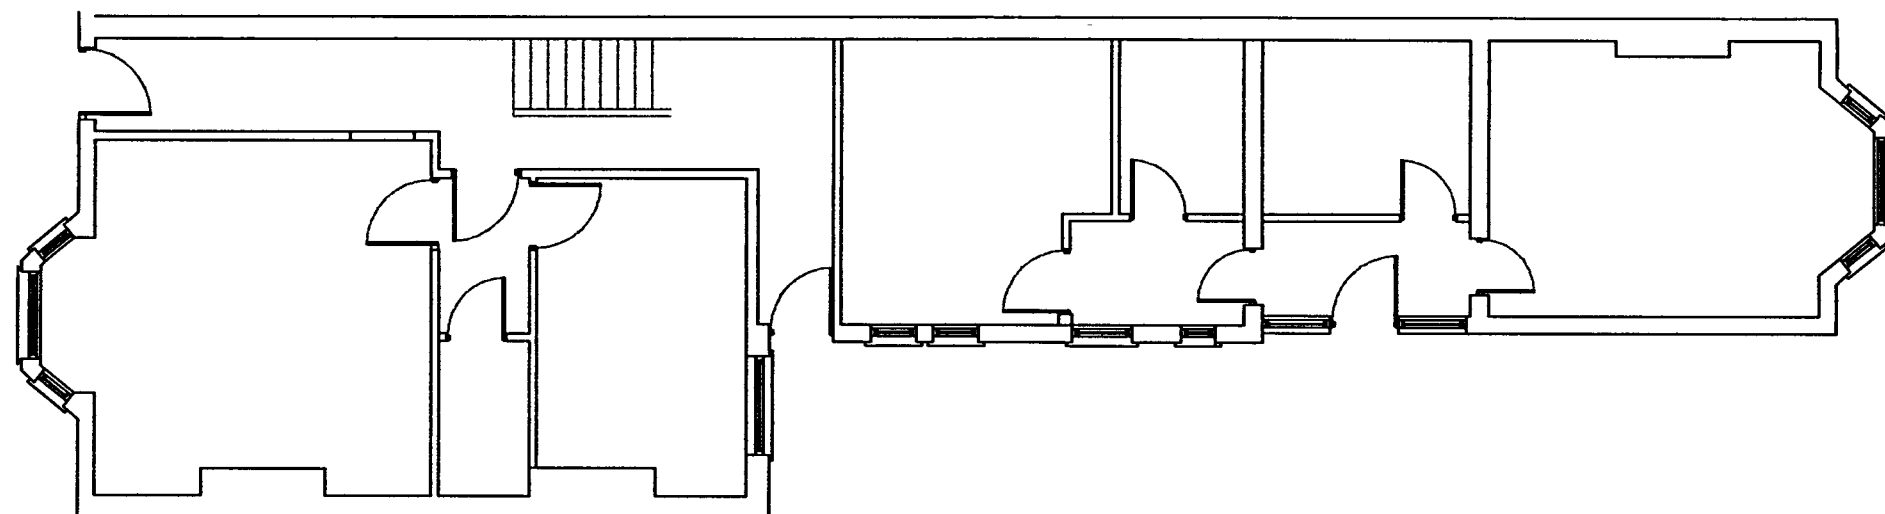

PROPOSED GROUND FLOOR
1:100

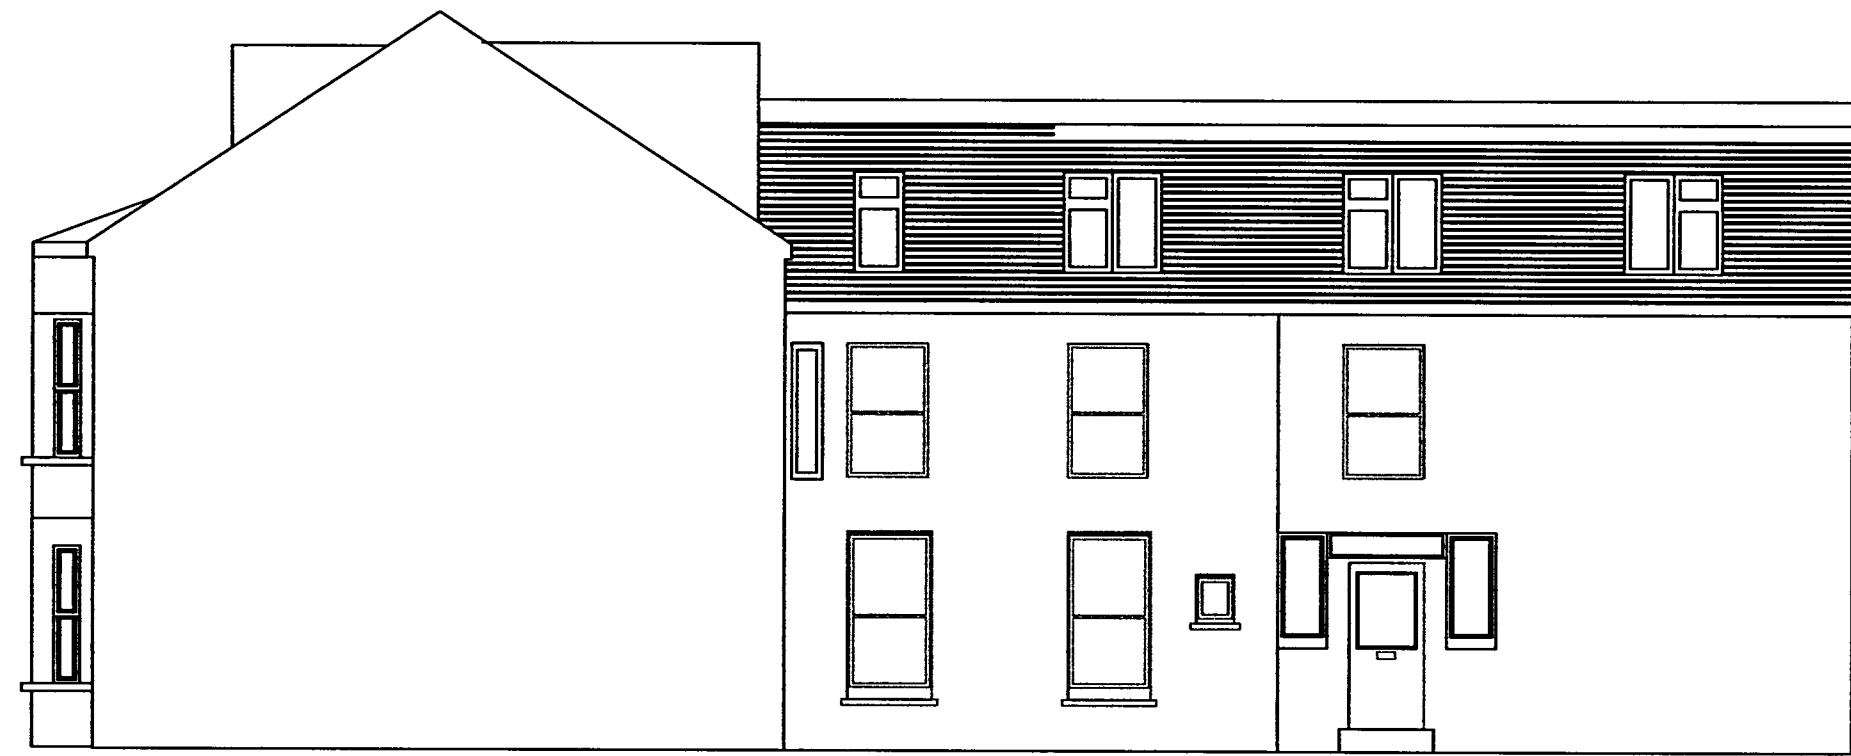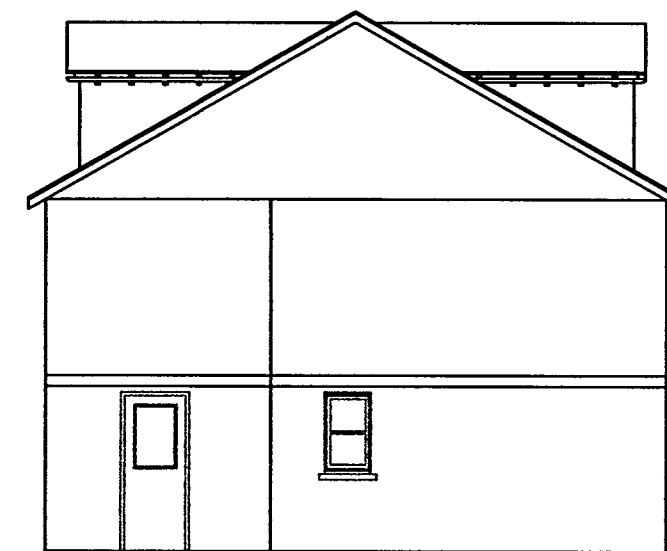

PROPOSED EAST ELEVATION
1:100

ARUN DISTRICT COUNCIL		
No	BR 34	07
RECEIVED	14.2.07	

PART	PART	ASSY	ASSY	DATE	DATE	TOLERANCES: UNLESS OTHERWISE STATED DECIMAL DIMS ± 0.13mm NON DECIMAL DIMS ± 0.40mm ANGULAR ± 0 Deg 30 min DIMENSIONS IN MILLIMETRES	DRG NO. DRG NO.
MATL	MATL			DWN	DWN		PROPOSED ELEVATIONS FOR 110 ALDWICK ROAD 2 STOREY DOUBLE BEDROOM FLAT
FINISH	FINISH	SCALE	SCALE	CKD			

1	ISSUED	DATE
ISSUE	MODIFICATION	DATE