


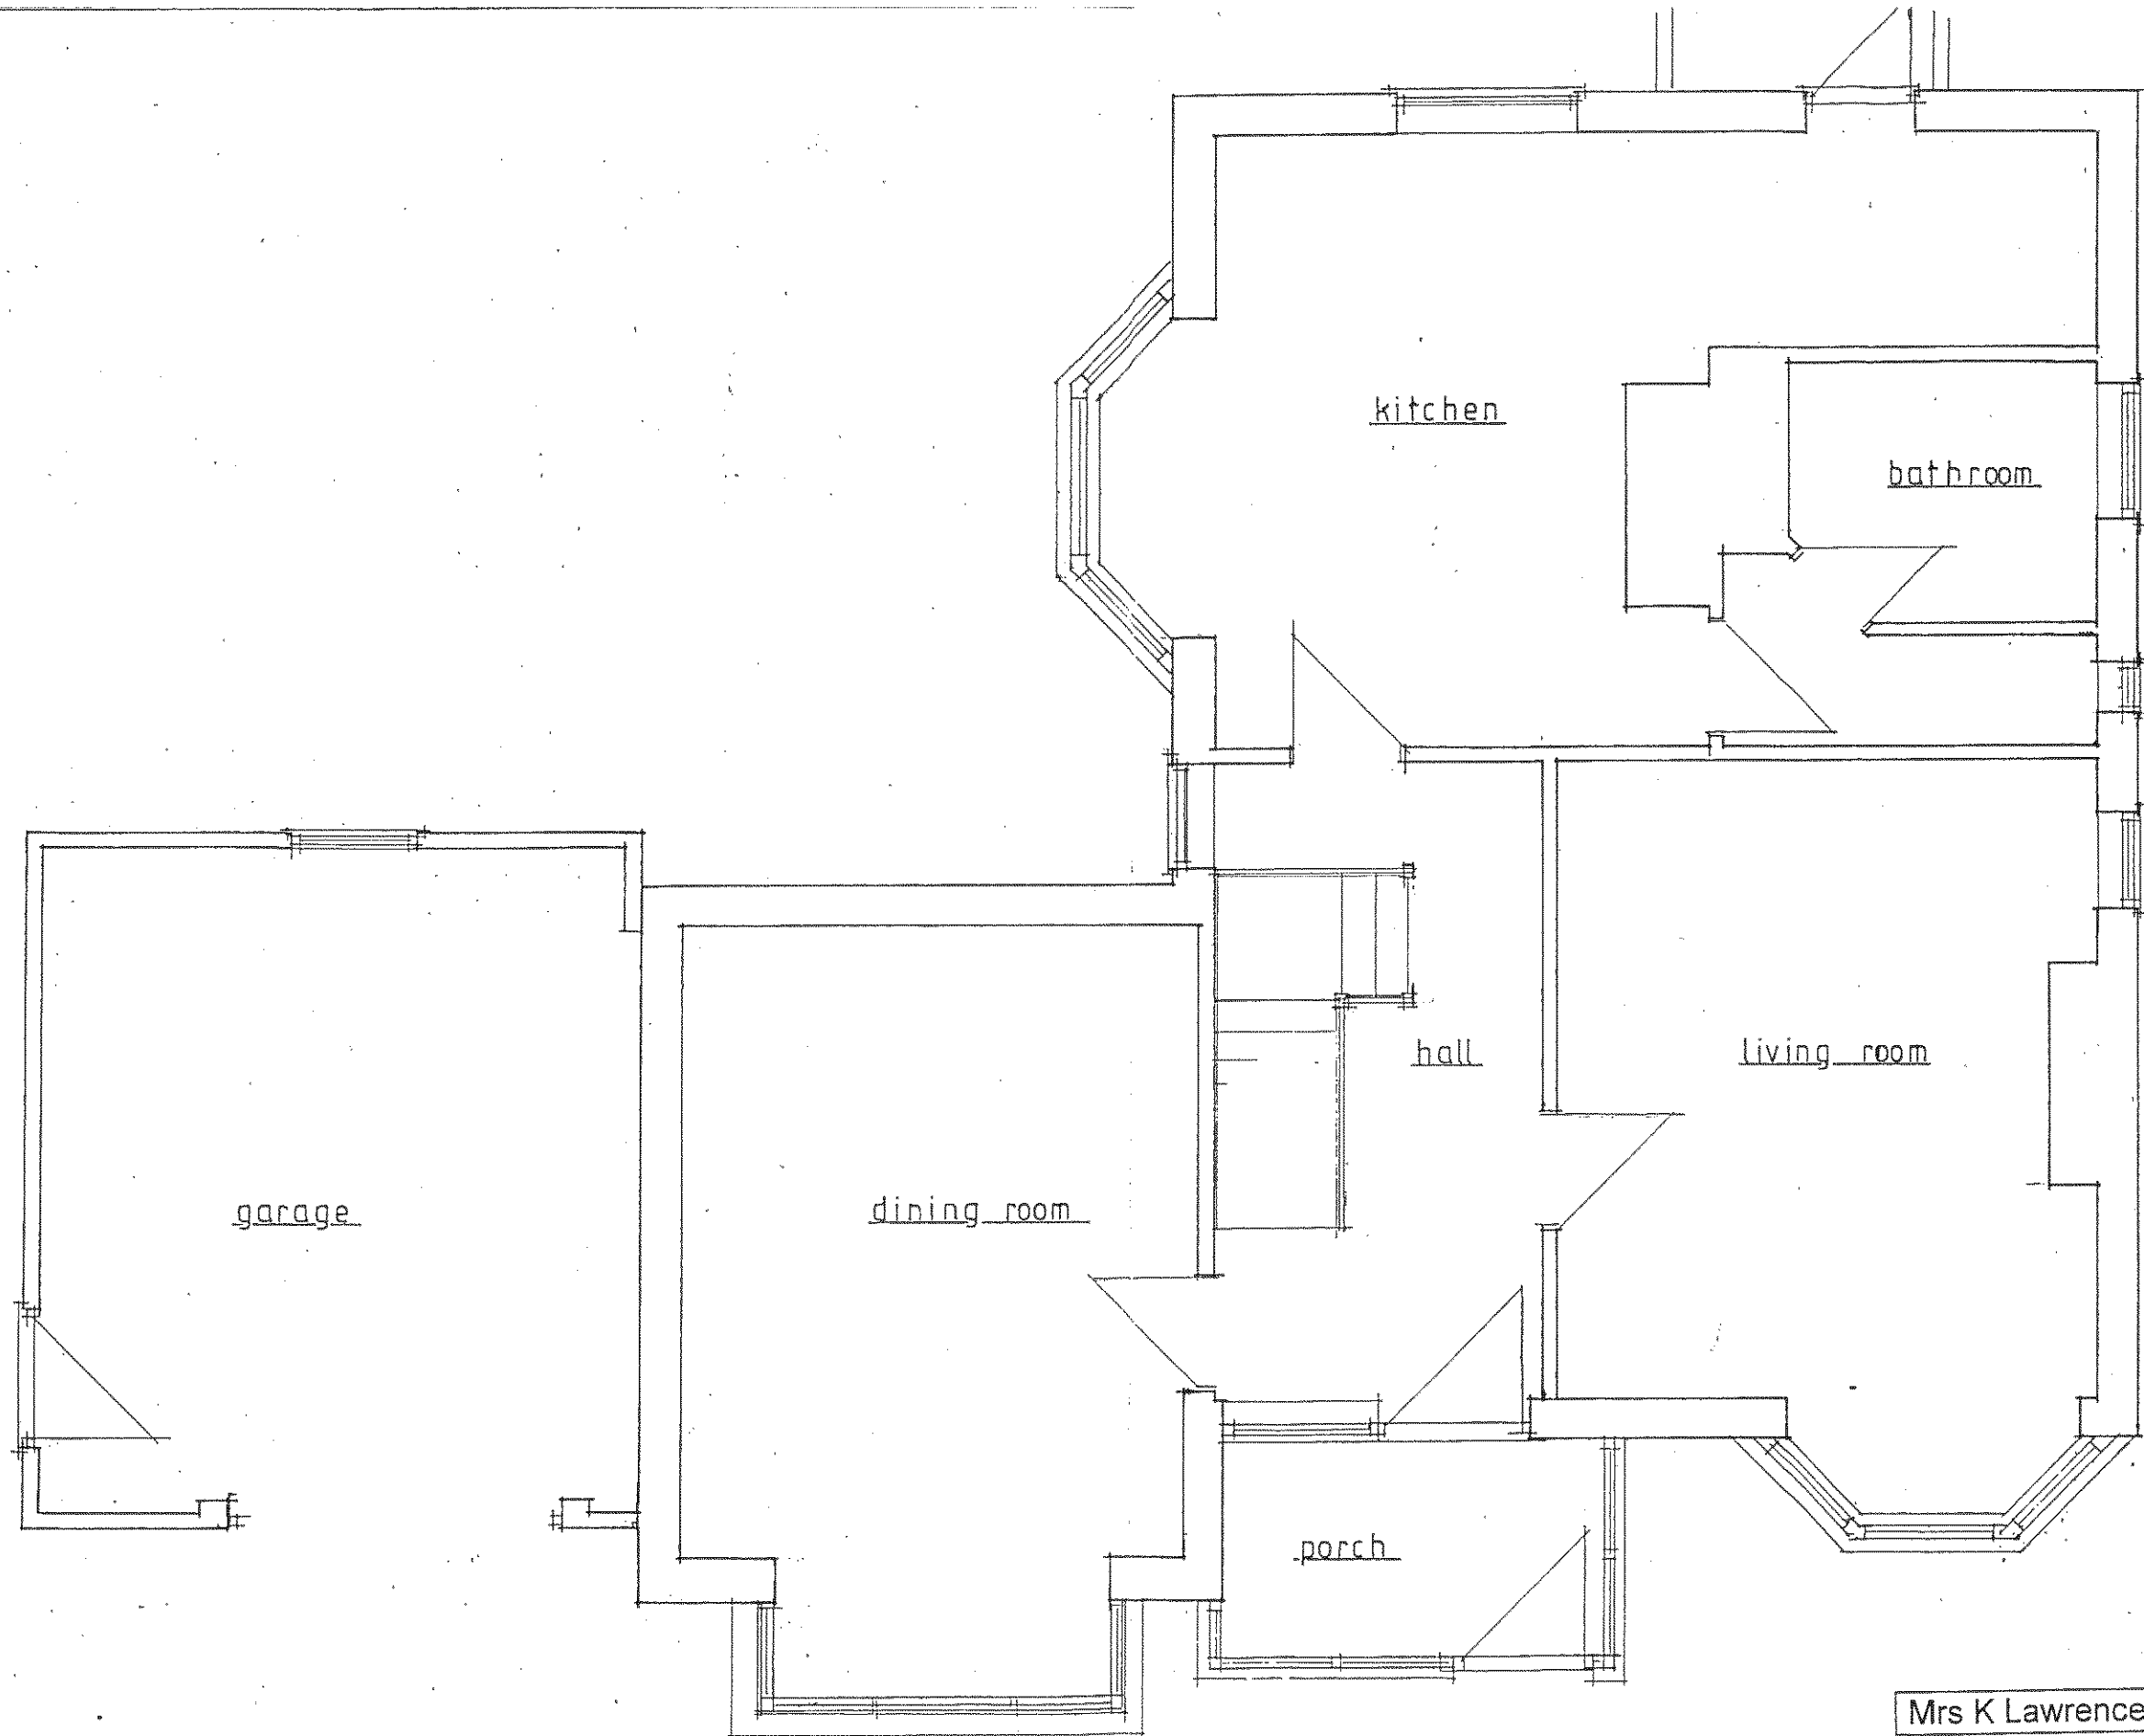

Existing Ground Floor Plan

|                                                       |                     |                  |
|-------------------------------------------------------|---------------------|------------------|
| Mrs K Lawrence                                        |                     |                  |
| 2 Nelson Road, Bognor Regis,<br>West Sussex. PO21 2RY |                     |                  |
| Proposed Conservatory                                 |                     |                  |
| Existing Ground Floor Plan.                           |                     |                  |
| Scale: 1:50.                                          | Date: January 2009. | Dwg No.: 74ADK/1 |
| All dimensions to be checked on site.                 |                     |                  |