




Existing North Elevation

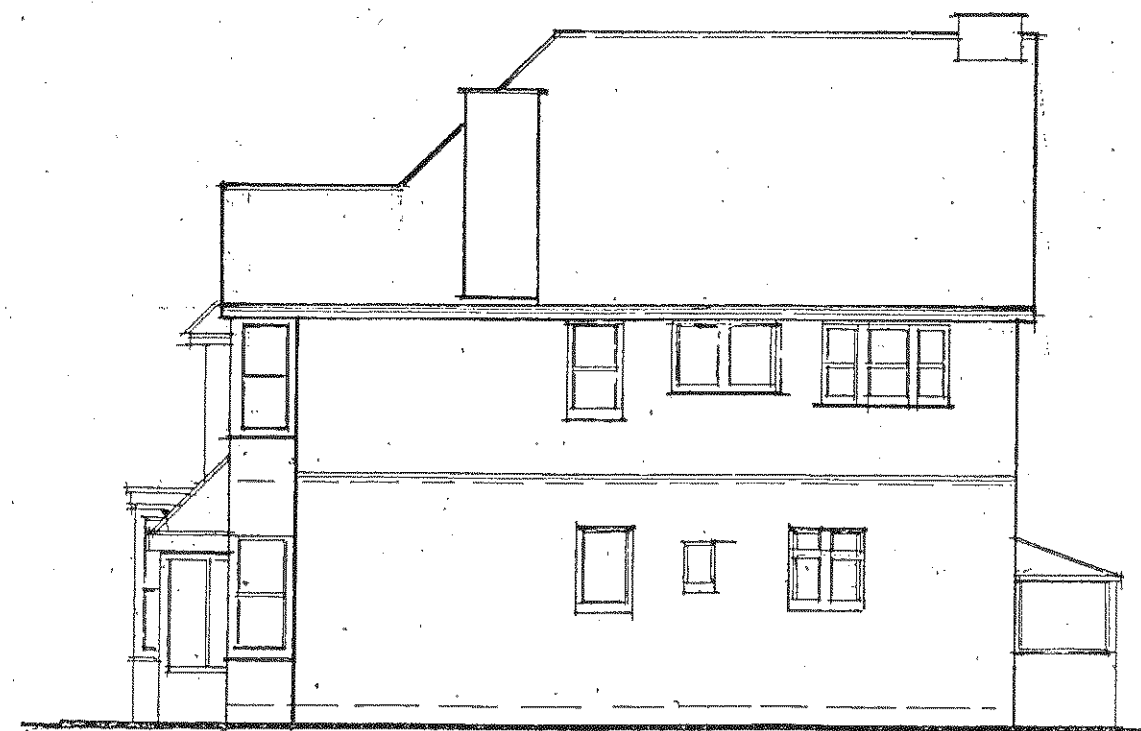

Existing West Elevation



Existing East Elevation

Mrs K Lawrence
2 Nelson Road, Bognor Regis, West Sussex. PO21 2RY
Proposed Conservatory
Existing Elevations.
Scale: 1:100.
Date: January 2009.
Dwg No.: 74ADK/3
All dimensions to be checked on site.