



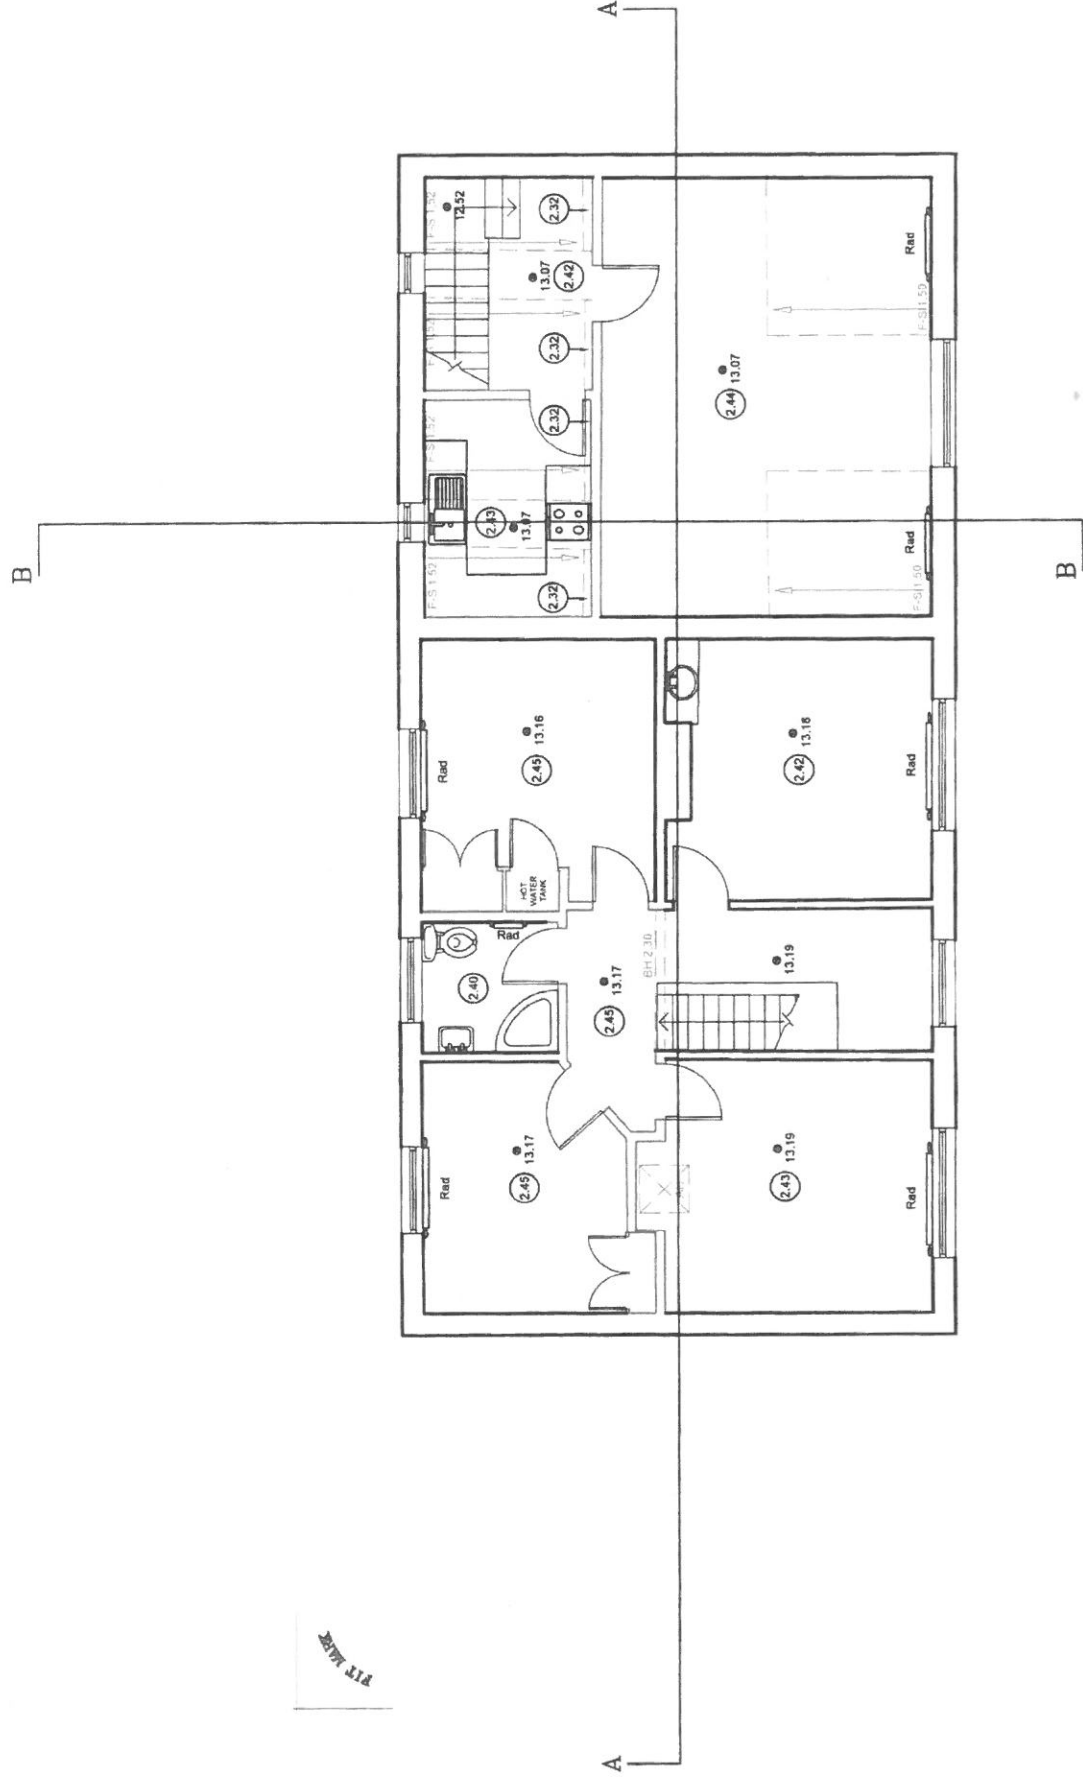

FIRST FLOOR PLAN

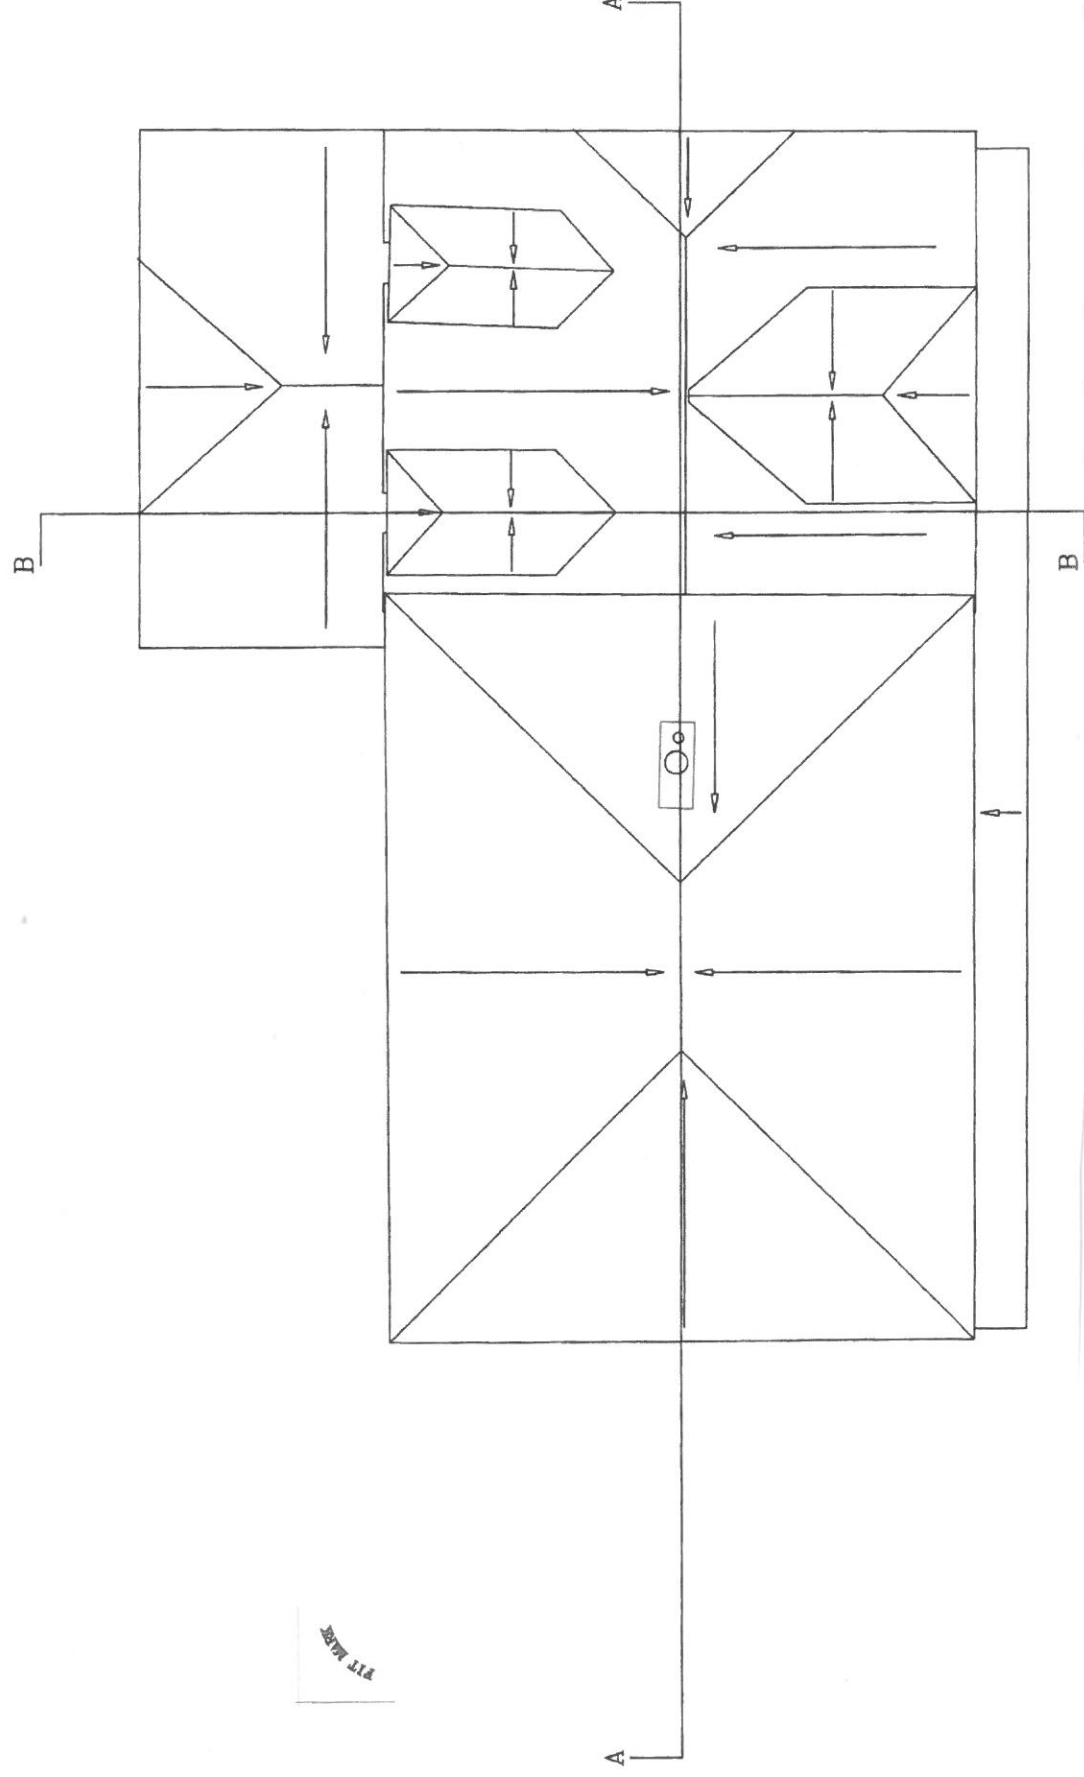

ROOF PLAN



studio 5 architects ltd.

Northgate studios, 12 Northgate, Chichester. PO19 1BA
T: 01243 528811
F: 01243 536025
E: mail@studio5architects.co.uk
www.studio5architects.co.uk

DRAWING: PROPOSED CONVERSION
EXISTING 1ST FLOOR & ROOF PLAN 1:100 @ A3

PROJECT: BOGNOR REGIS
WEST SUSSEX
PO21 2BD

DRG. NO:

19/1135

04

DATE:

JAN' 2020

COPYRIGHT IN THIS DRAWING BELONGS TO AND IS VESTED IN STUDIO 5 ARCHITECTS AND MAY NOT BE REPRODUCED OR DISTRIBUTED IN ANY WAY OR FOR ANY PURPOSE WITHOUT THEIR WRITTEN CONSENT. ANY PERSON, FIRM OR COMPANY UNLAWFULLY REPRODUCING OR DISTRIBUTING THIS DRAWING OR IN ANY WAY INFRINGING THE COPYRIGHT THEREIN WILL BE PROSECUTED.

DRAWINGS ARE NOT TO BE SCALED. FIGURED DIMENSIONS ONLY ARE TO BE WORKED TO.