


43, PEYENSEY ROAD, BOGNOR REGIS PO21 5NY
MR & MRS D BENHAM

DRAWING NO PR 1




SCALE 1:100
AT A4

EXISTING SOUTH ELEVATION

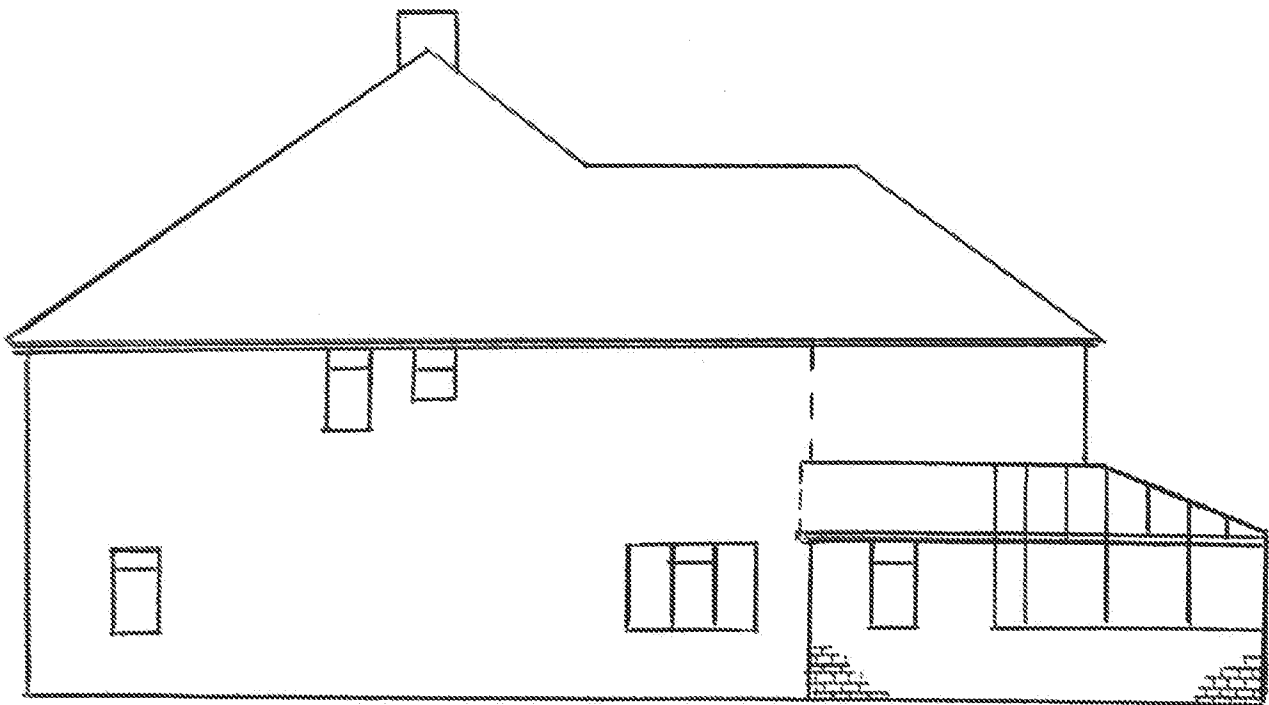

EXISTING EAST ELEVATION

 

SCALE BAR