



43, PEVENSEY ROAD, BOGNOR REGIS PO21 5NY
MR + MRS D. BENHAM

DRAWING NO PR2

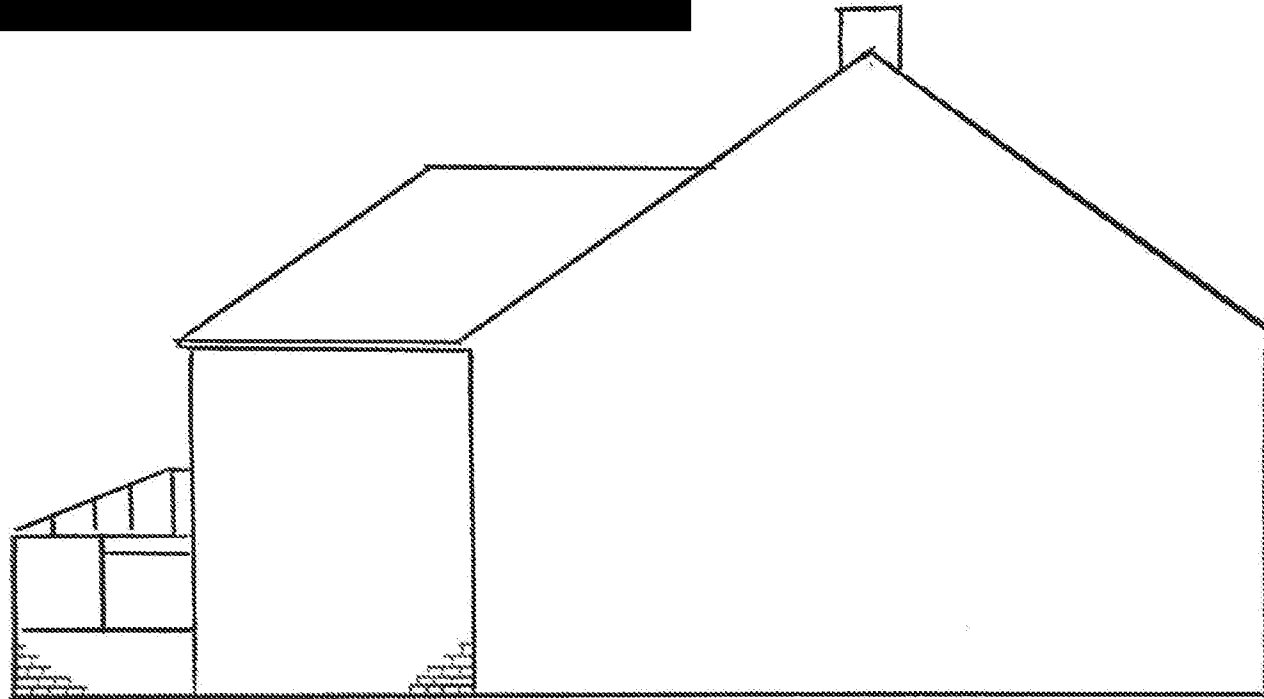

EXISTING WEST ELEVATION

SCALE 1:100
AT A4

 

SCALE BAR