



43, REVENSEY ROAD, BOYNOR REQUIS, PO21 6NY
M2 + M25 D, BENHAM

DRAWING NO PR3

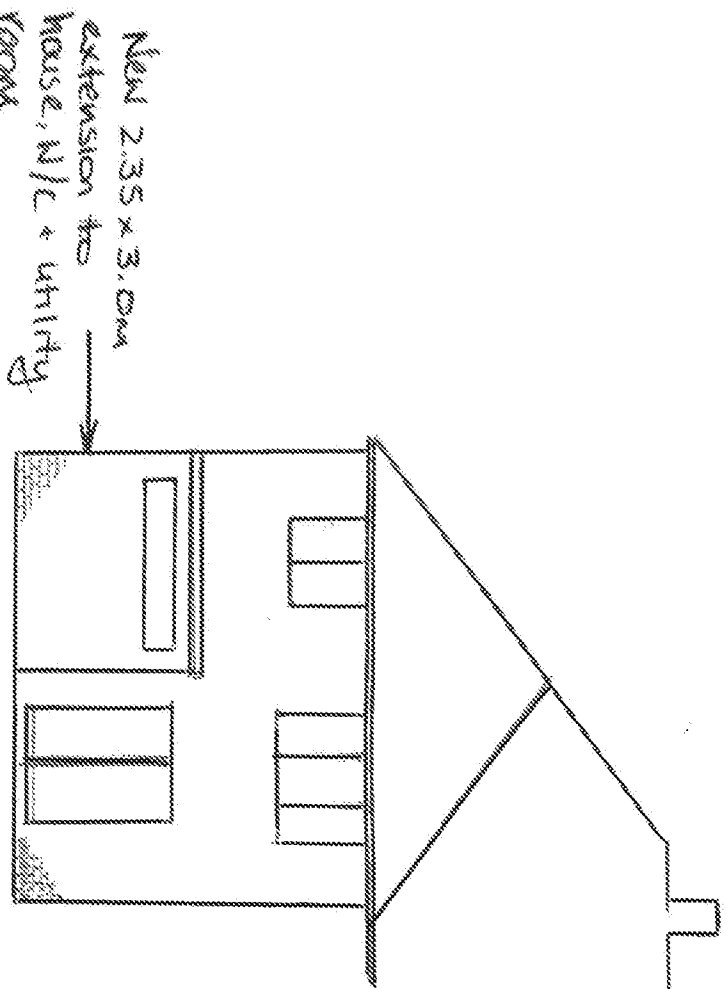


SCALE 1:100
AT A4

PROPOSED SOUTH ELEVATION

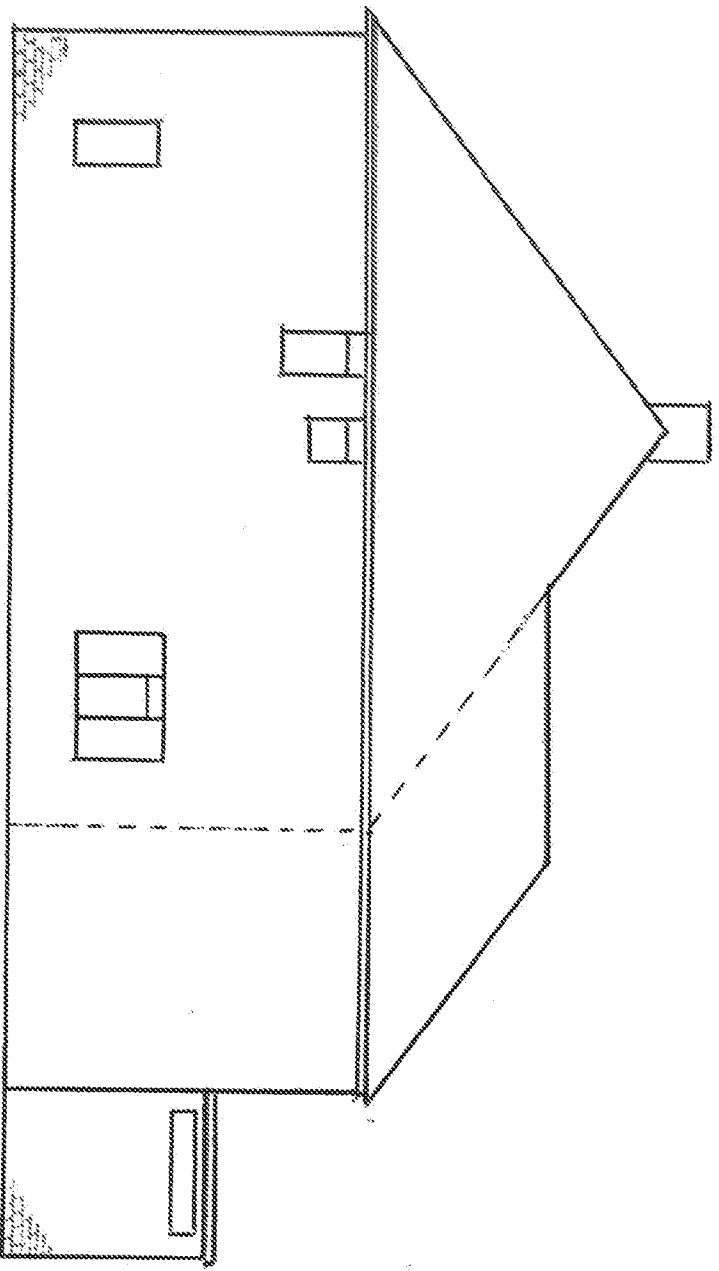

PROPOSED EAST ELEVATION

 

SCALE BAR