
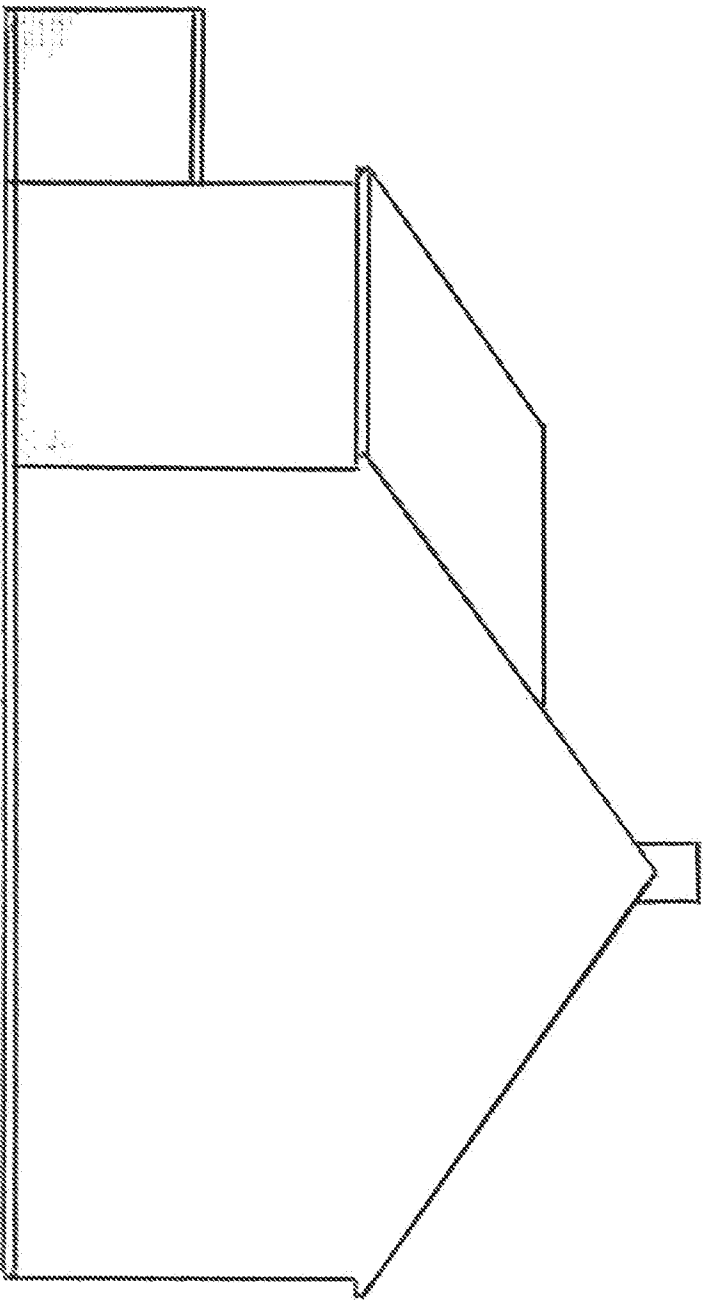


43, DEVENNEY ROAD, BARNOR REGIS PO21 5NY
MR + MRS D. BENHAM

DRAWING NO PR 4

 

PROPOSED WEST ELEVATION

SCALE 1:100
AT A4