



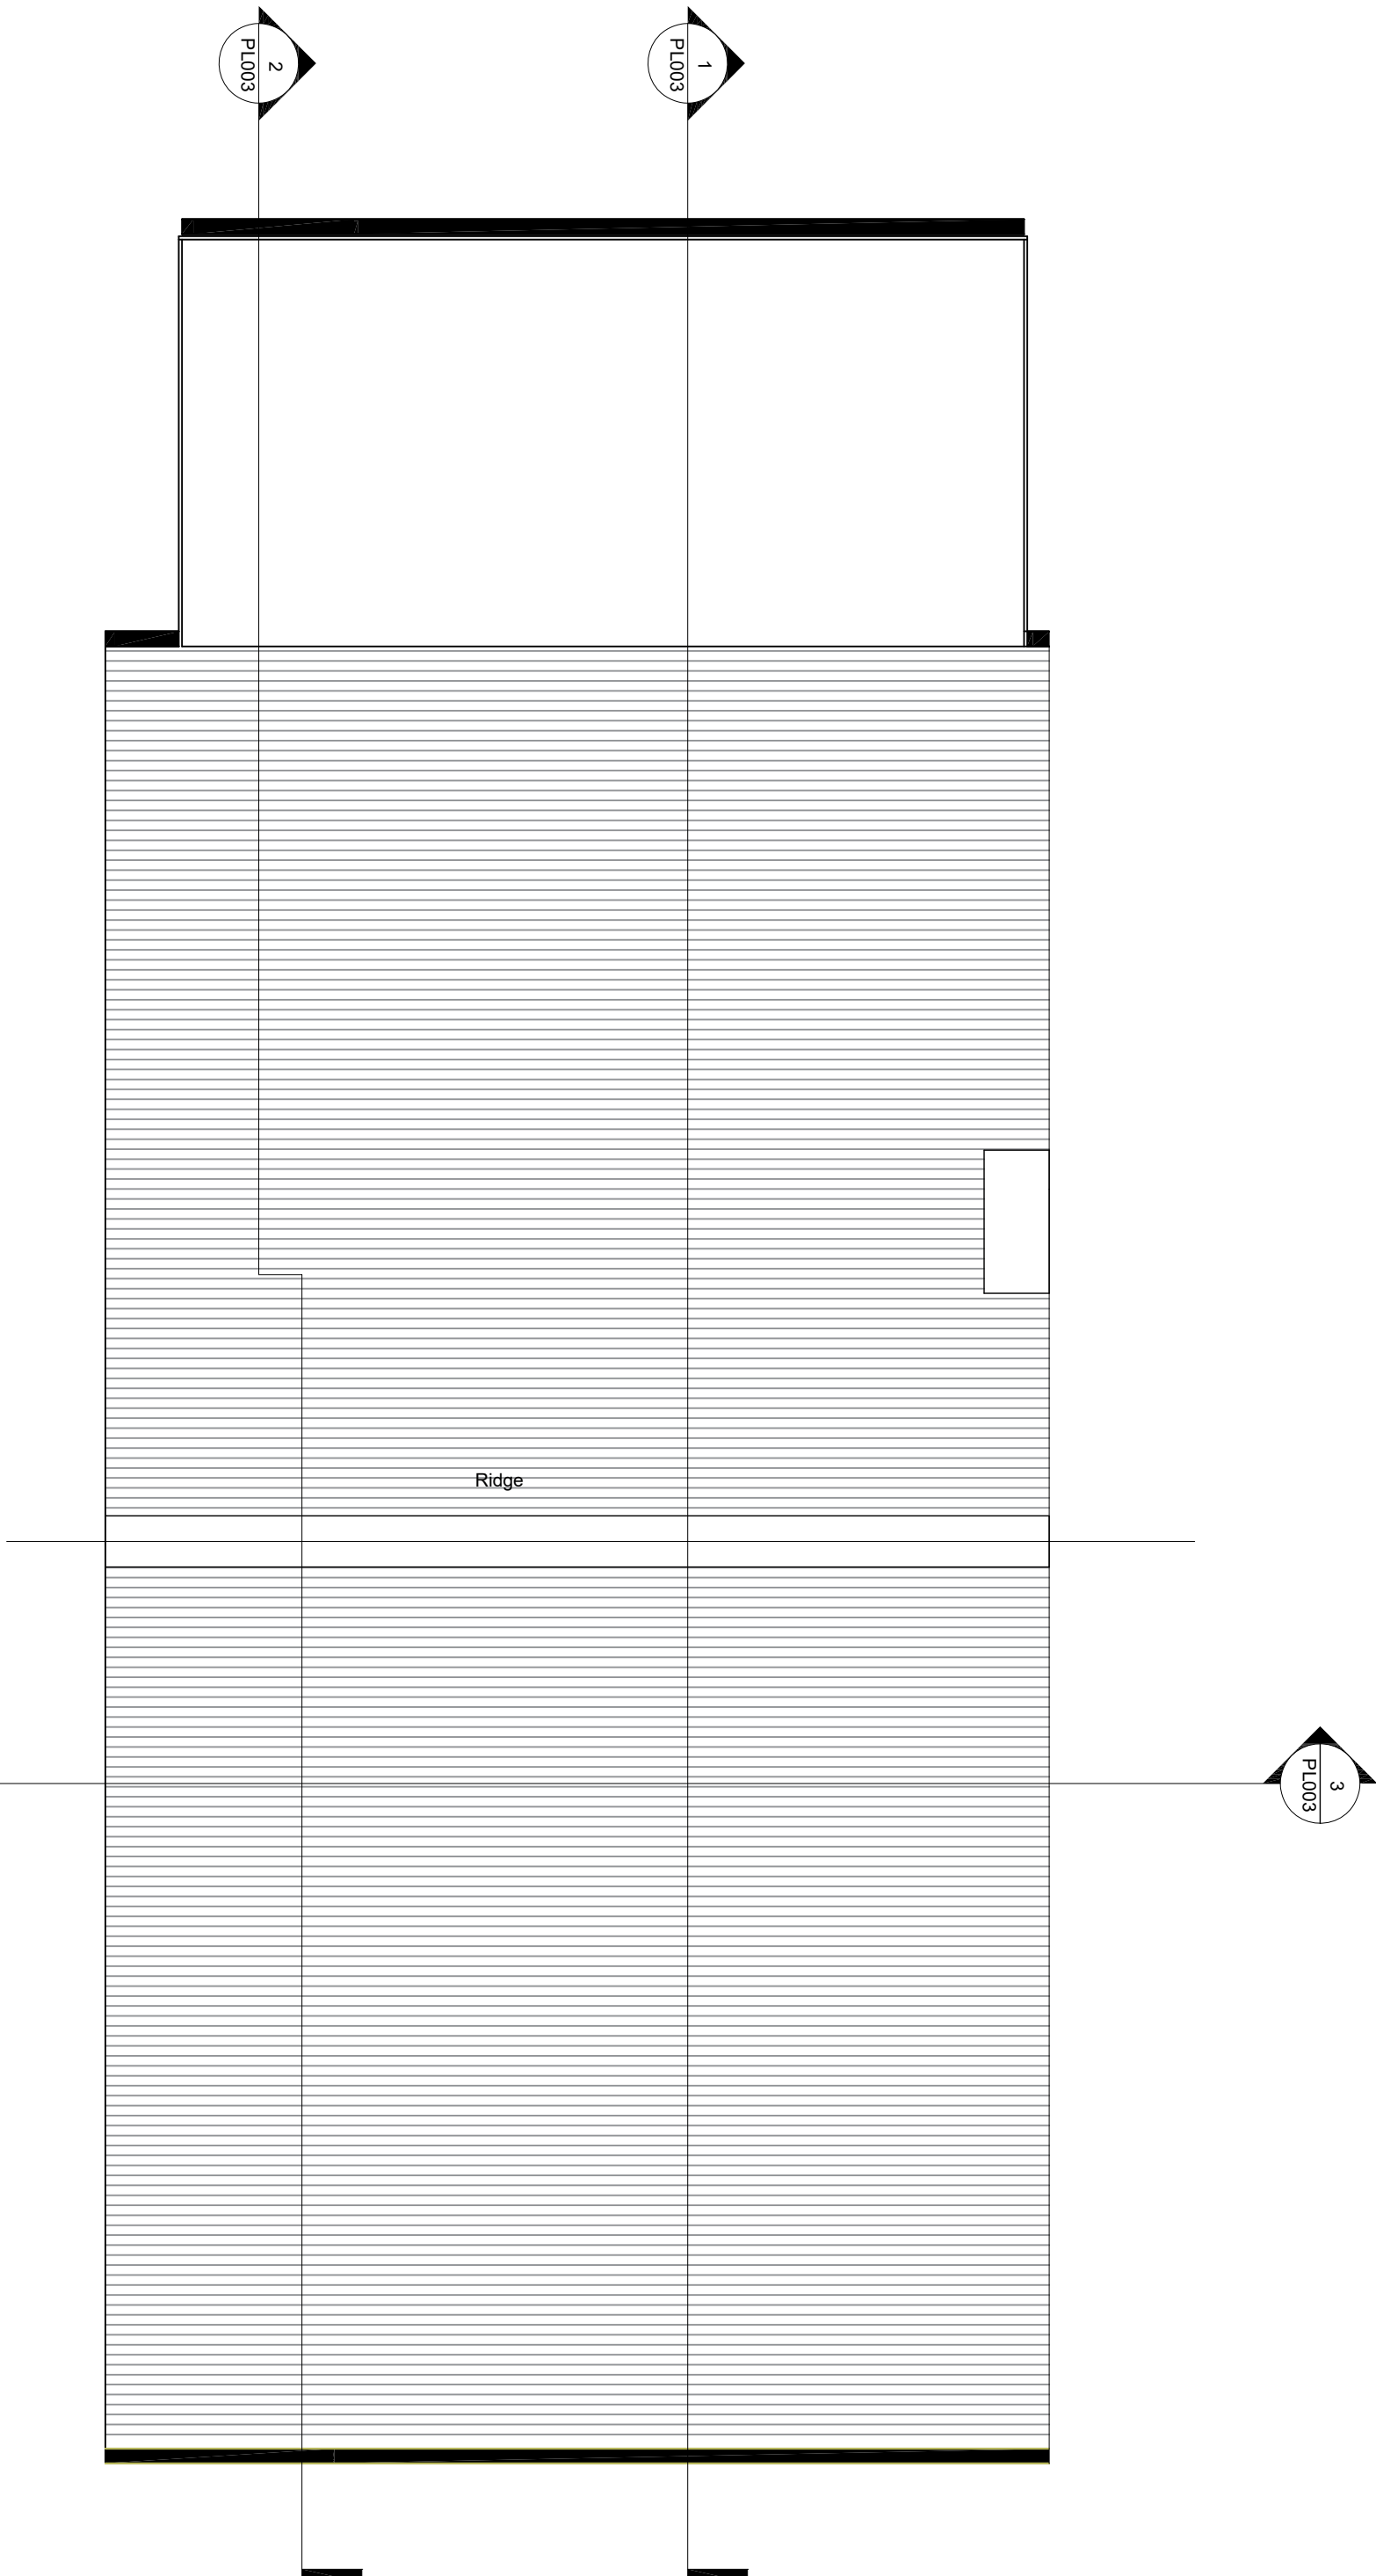

2 01 Roof Plan
1 : 50

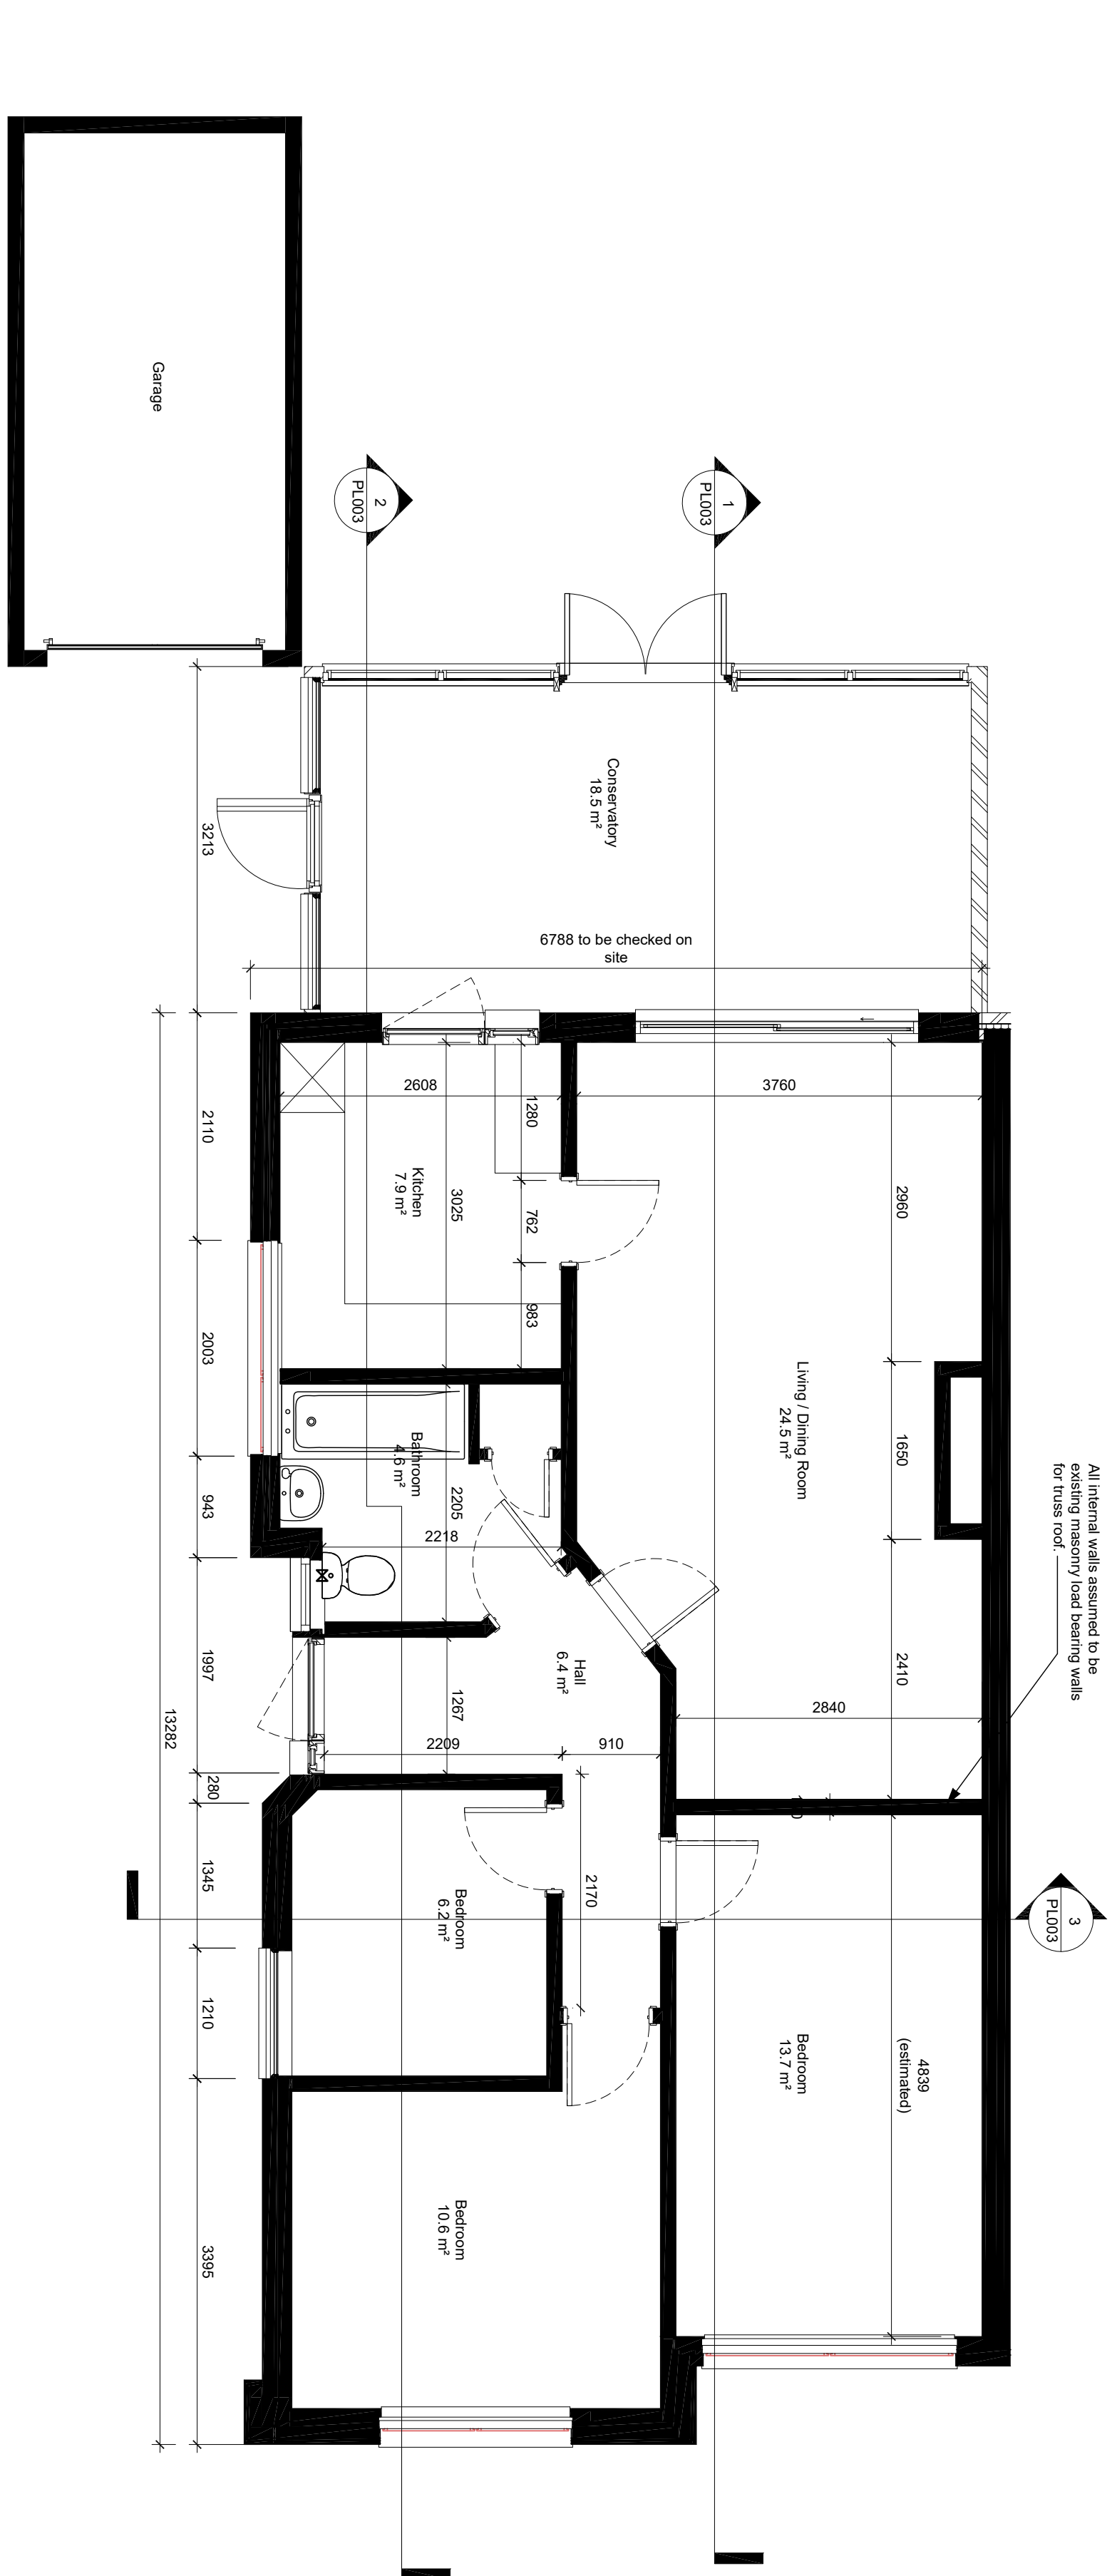

1 00 Ground Floor Plan
1 : 50

Job Title
35 Highcroft Crescent, Bognor Regis

Drawing Title
Existing Floor Plans

Scale
1:50 @ A1 / 1:100 @ A3



Drawn
SW

Checked
SW

Date
08/09/25

P1 25.09.25 Tender Issue
Rev Date Revision Details SW SW

Project
4725 -

PL001

Rev
P1

Status

APPROVAL