



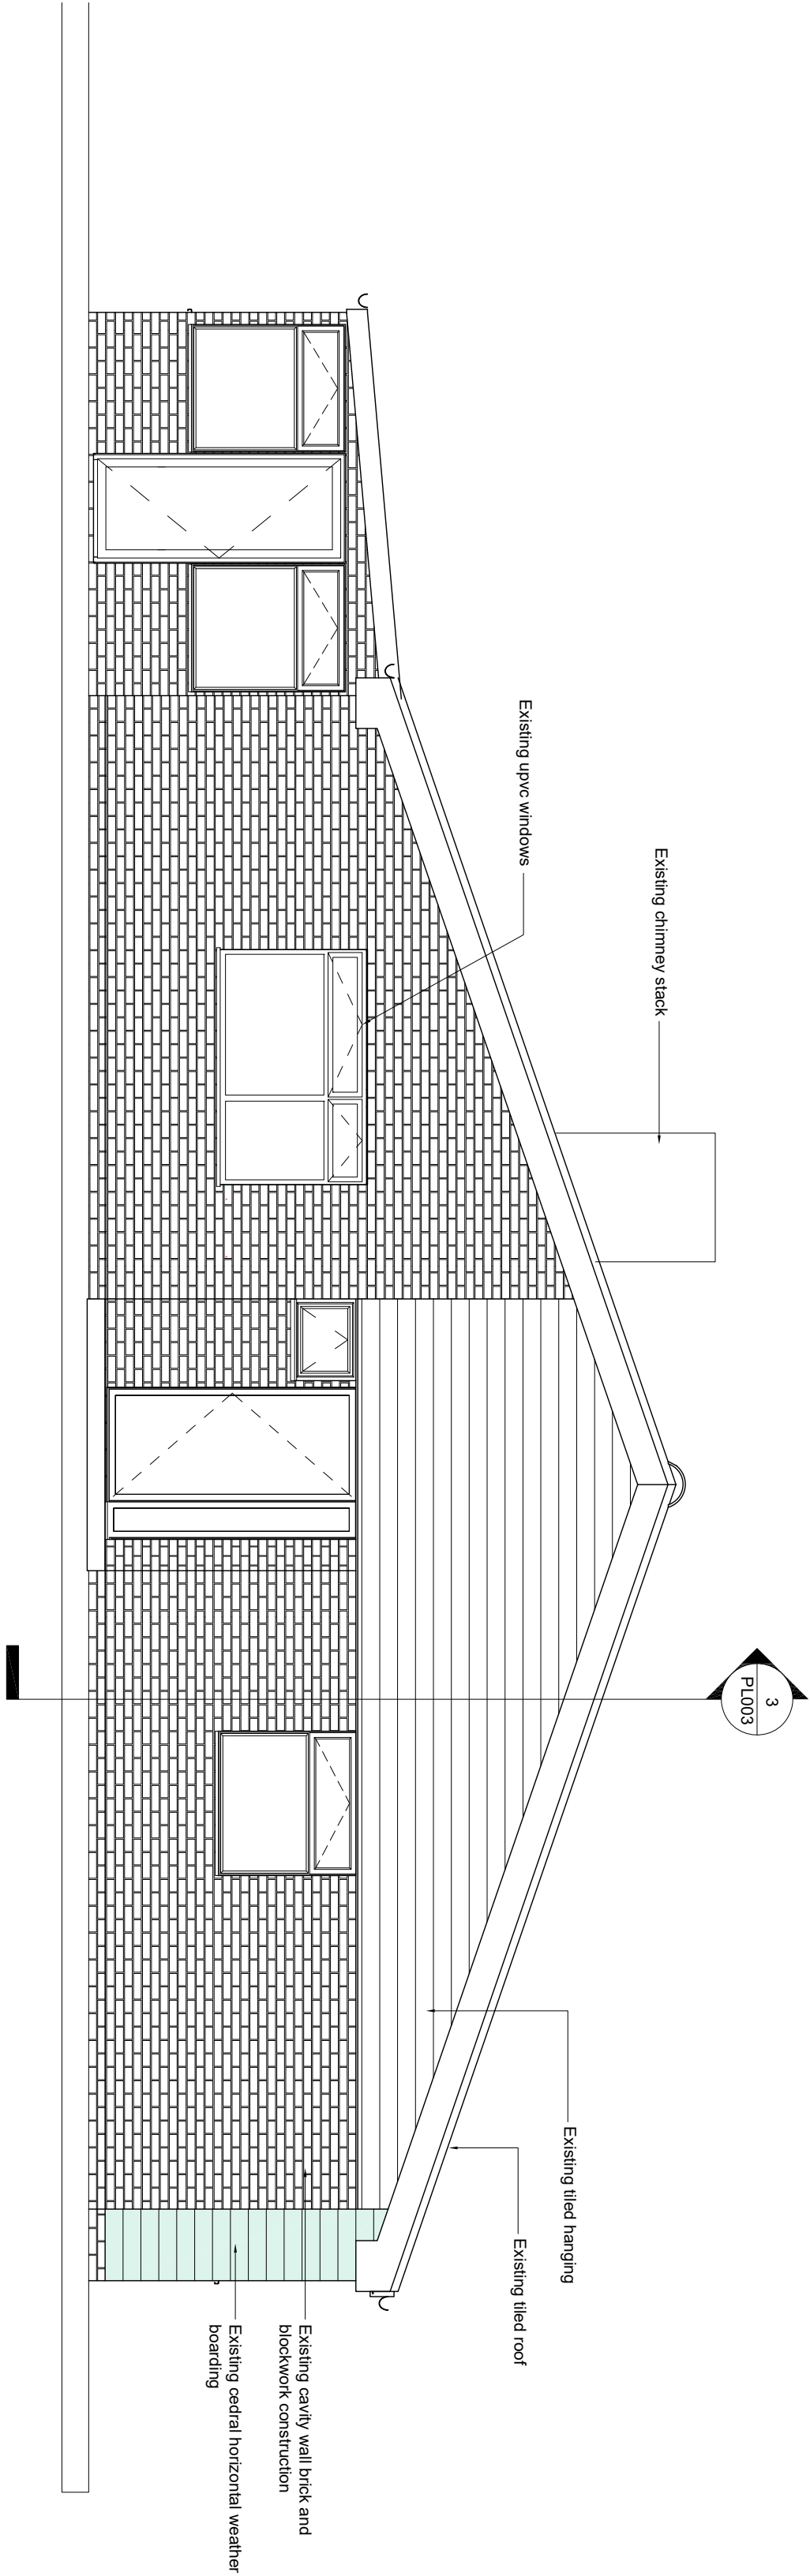


Note:
All existing elements to remain as existing unless otherwise impacted by the inclusion of the Dormer window/ and associated construction works. Any alterations to be discussed and agreed with client prior to commencement.

1 Side Elevation - West
1 : 50

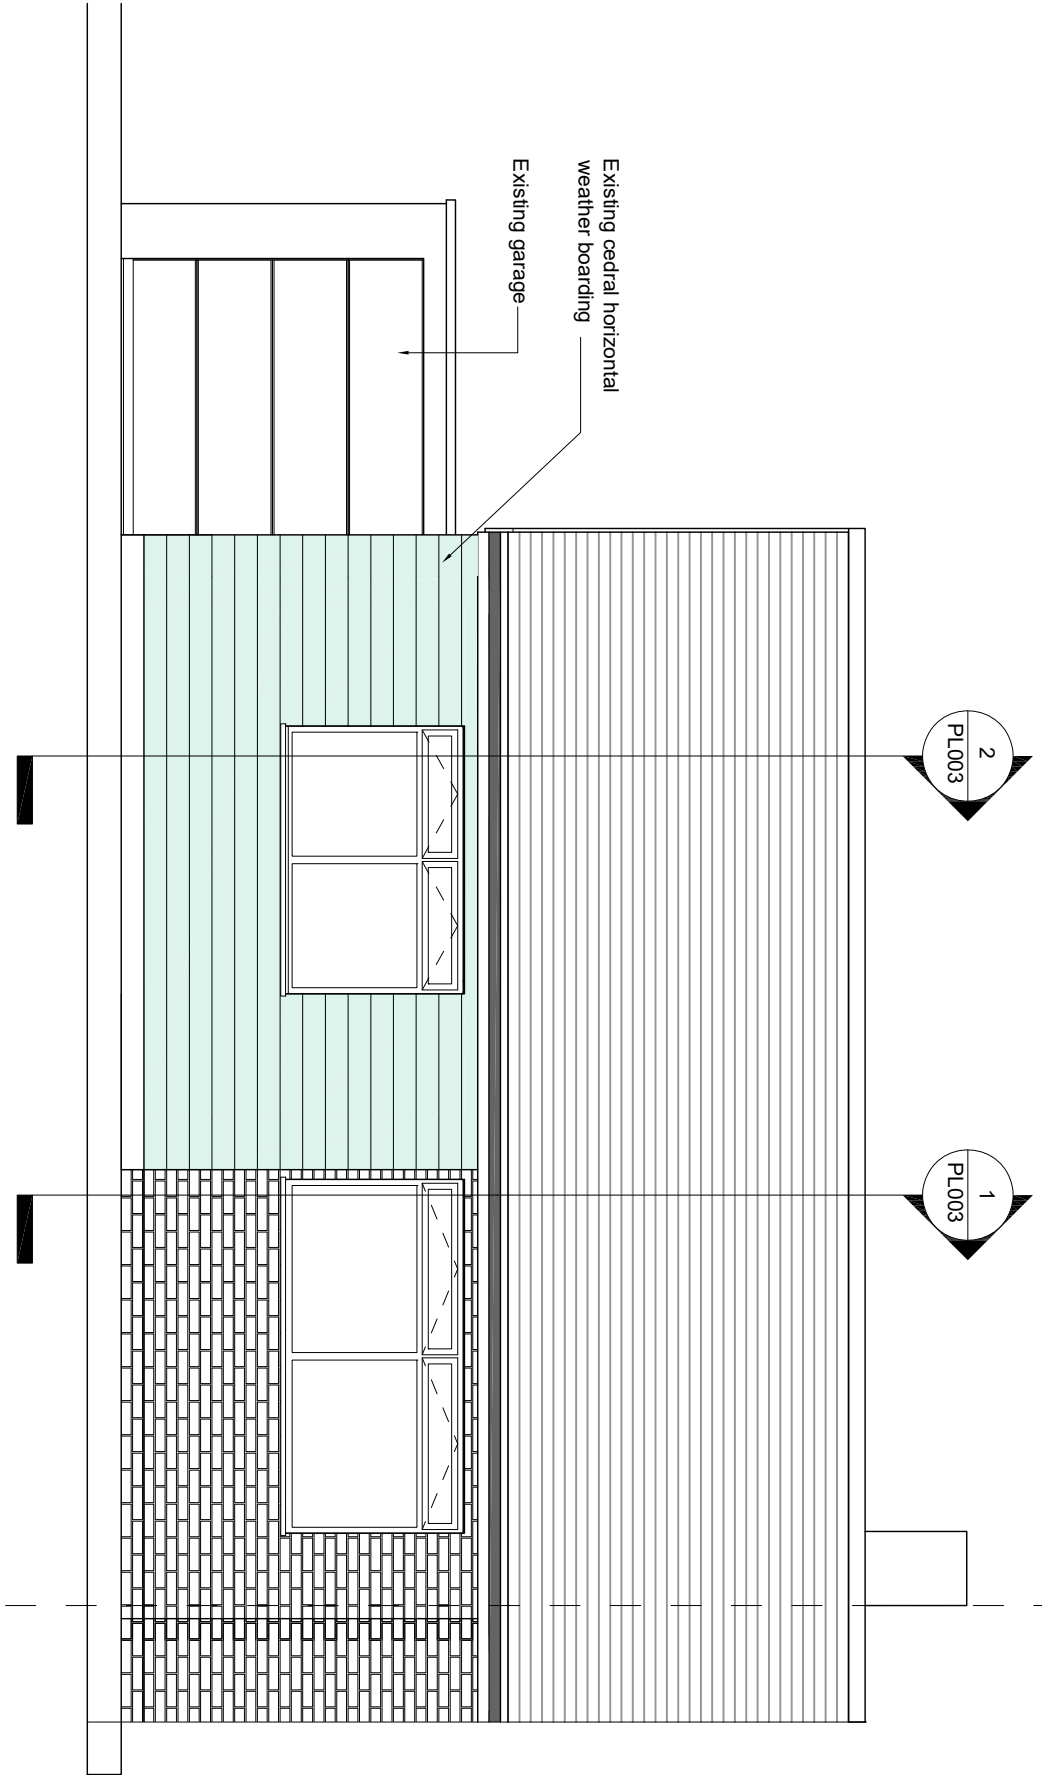

2 Front Elevation - South
1 : 50

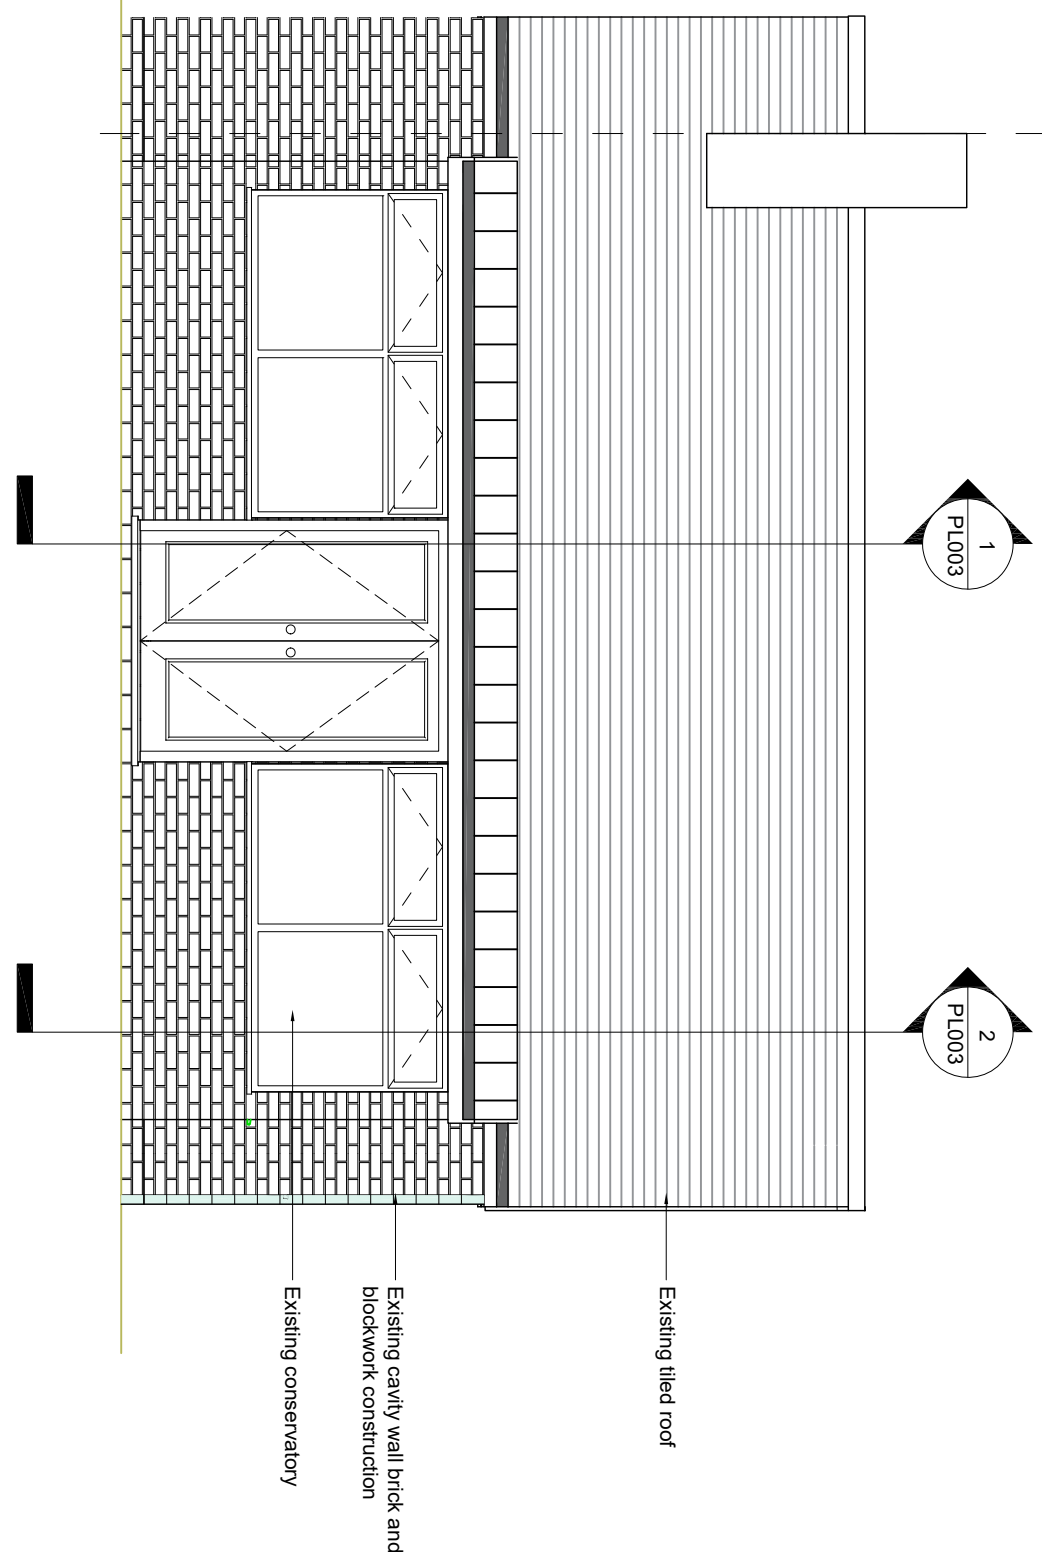

3 Rear Elevation - North
1 : 50

Job Title
35 Highcroft Crescent, Bognor Regis

Drawing Title
Existing Elevations

Scale
1:50 @ A1 / 1:100 @ A3

metres 1 2 3 4 5

Drawn	Checked	Date
SW	SW	08/09/25

Project	Rev
4725 -	P1
Status	

APPROVAL

P1	25.09.25	Tender Issue	SW	SW
Rev	Date	Revision Details	Dr	Ch