



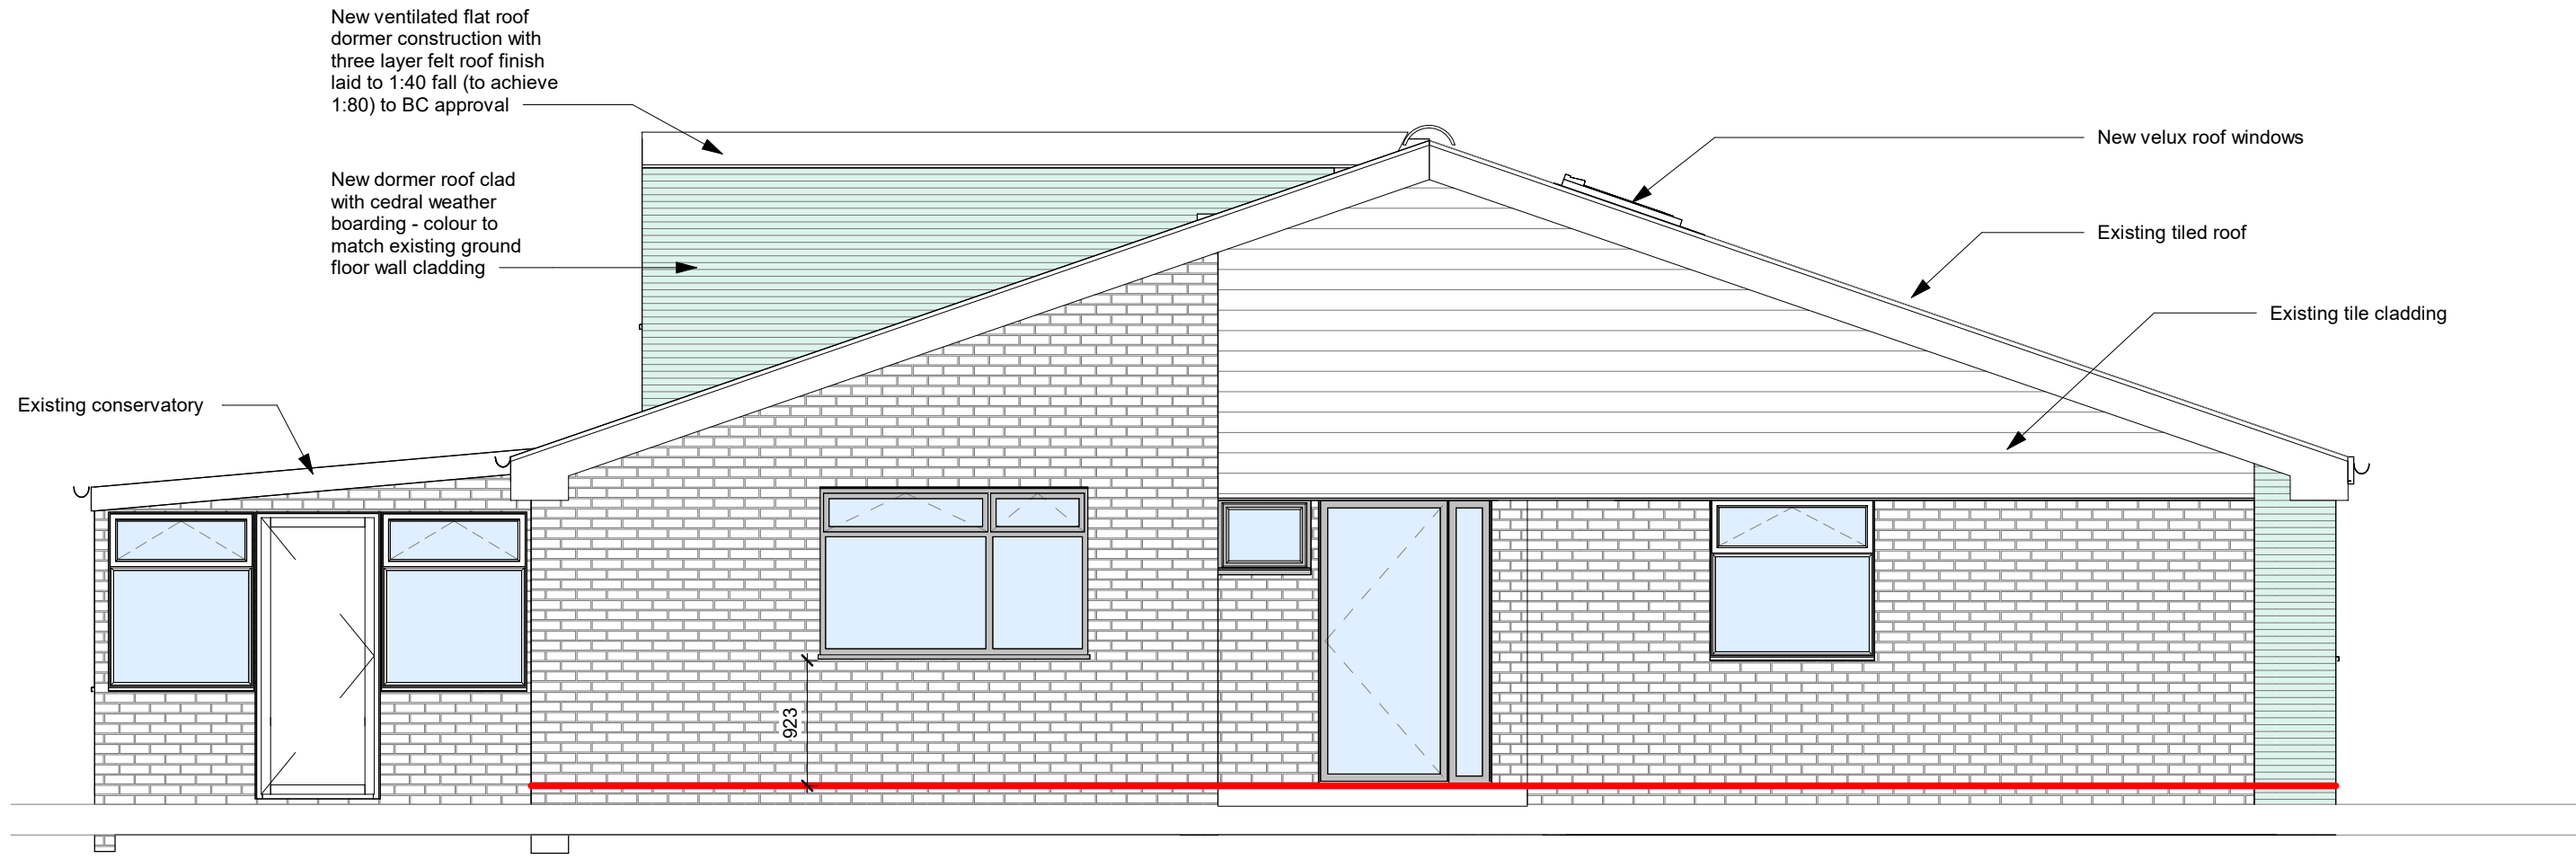


1 Side Elevation - West

1:50

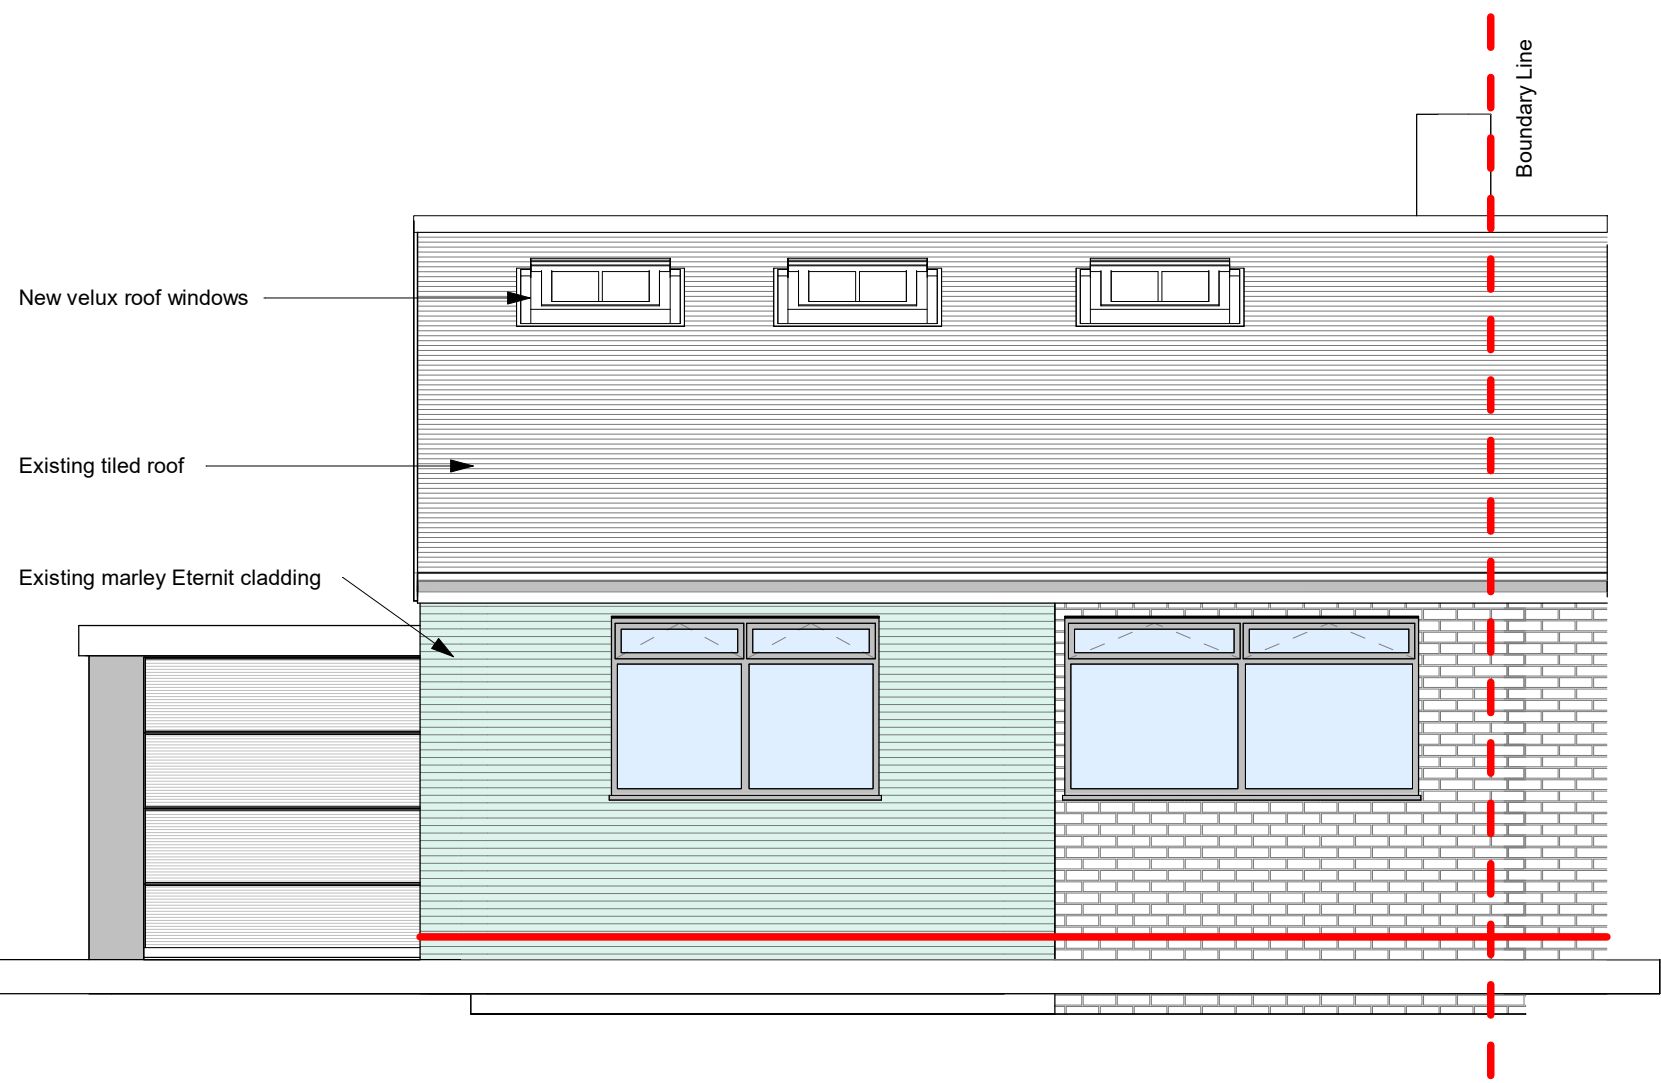

2 Front Elevation - South

1:50

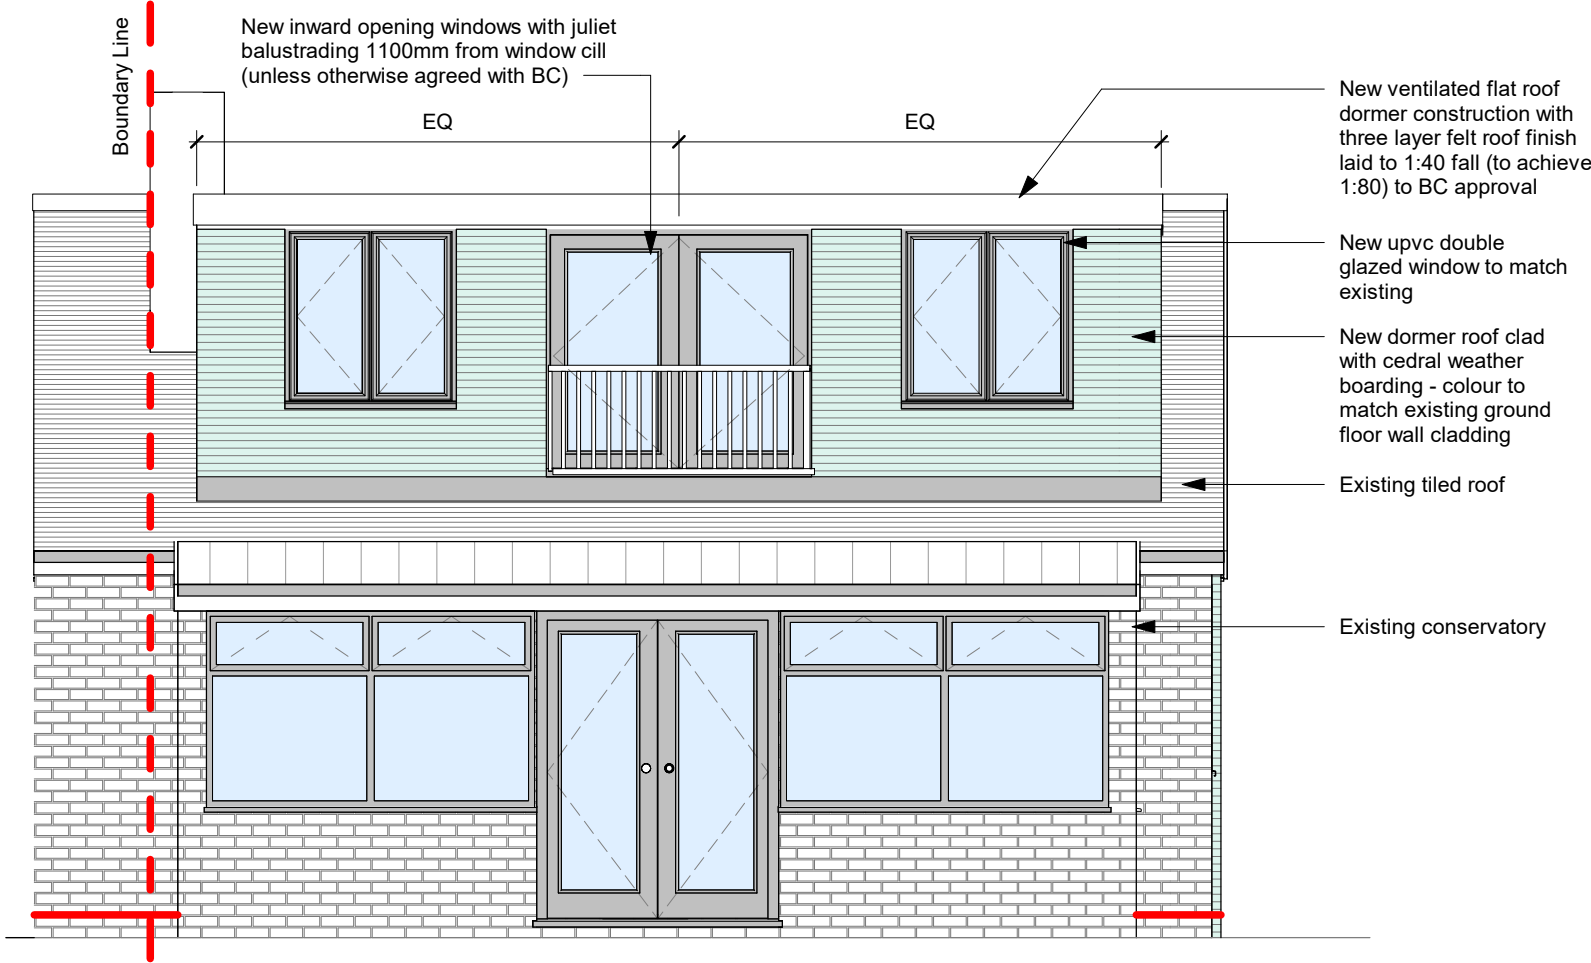

3 Rear Elevation - North

1:50

Job Title
35 Highcroft Crescent, Bognor Regis

Drawing Title
Elevations

Scale
1:50 @ A1 / 1:100 @ A3

metres 1 2 3 4 5

Drawn
sw

Checked
sw

Date
08/10/25

Project

4725 -

PL201

Rev

P2

Status

APPROVAL

P2 08.03.26 Issued for Planning Approval
P1 25.09.25 Tender Issue

Rev Date Revision Details Dr Ch