



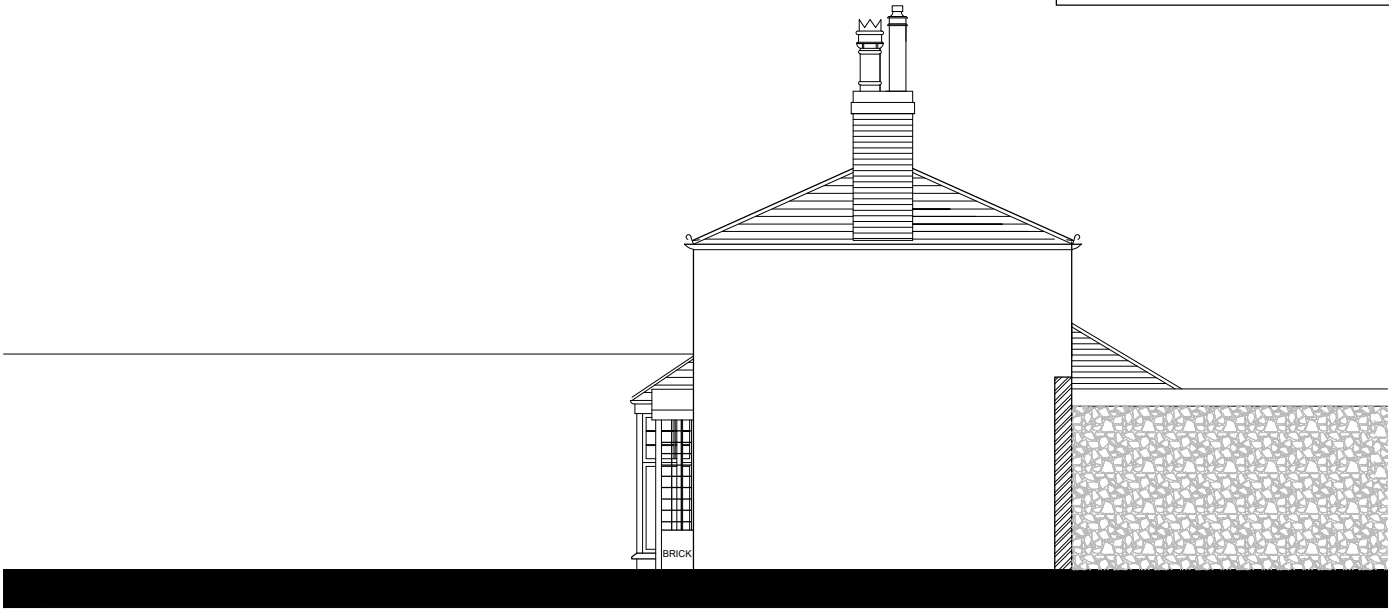


EAST ELEVATION

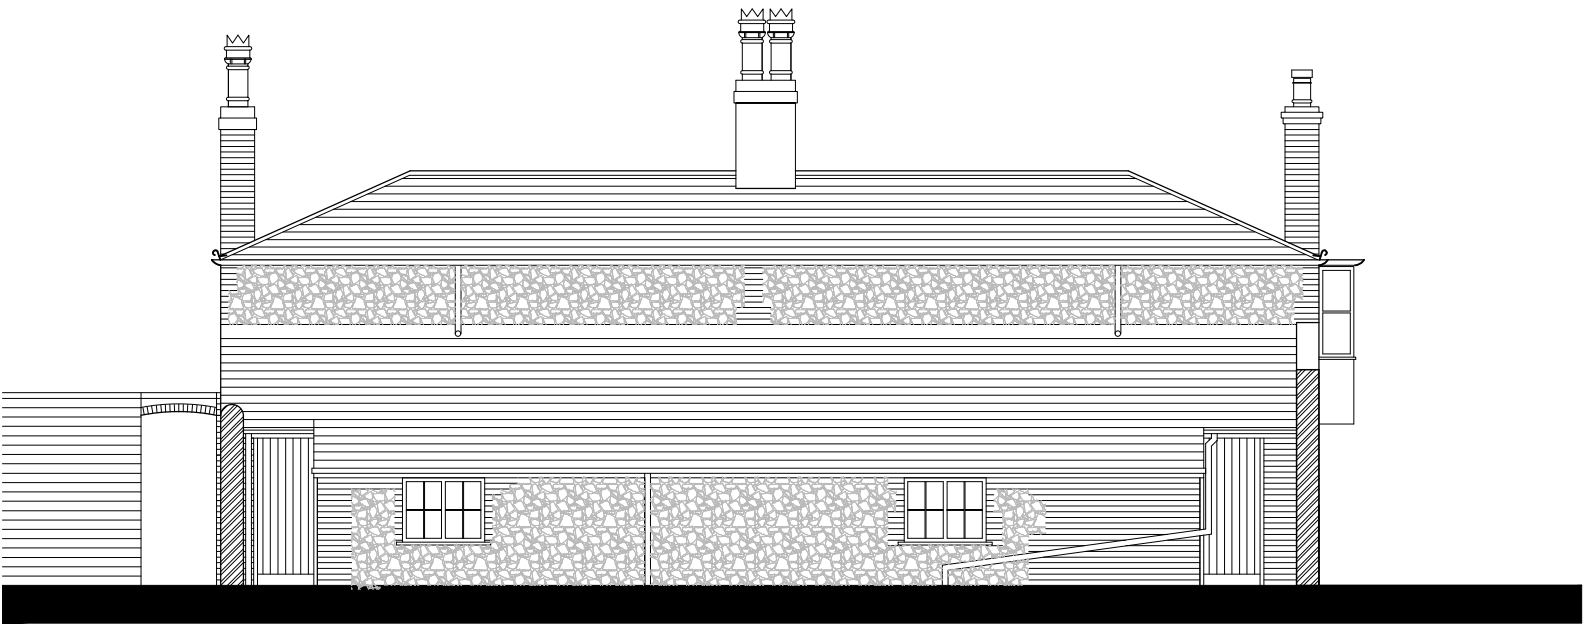

NORTH ELEVATION



WEST ELEVATION

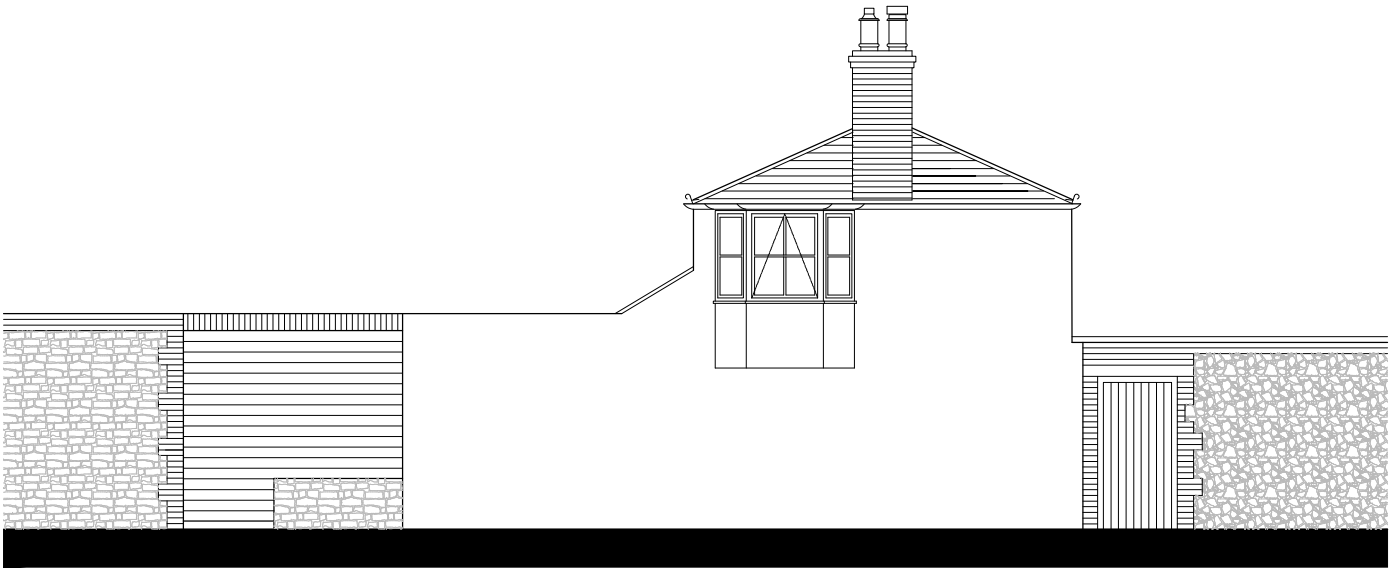

SOUTH ELEVATION

Exterior finishes:
Walls: Painted off-white rendered walls and brick/ stone rubble walls. Brick and rendered chimneys.
Timber side hung casement windows, painted white.
Timber doors, painted white.
Natural slate roof.
Black cast iron gutters and downpipes.

D2	05-12-19	PEM PSM	Walls hatched. North point & scale bar added.
Rev	Date	Dr'n / Ch'd	Amendments
D=Design T=Tender C=Construction SS=Superseded W=Withdrawn			
This drawing is the copyright of the Architects and must not be reproduced or used without their permission. Figured dimensions must be taken in preference to scaled dimensions and site dimensions are to be checked before work is put in hand			
SAUNDERS ARCHITECTS is a trading name of SAUNDERS ARCHITECTS LLP Registered in England & Wales Registered No OC307148			

**SAUNDERS
ARCHITECTS**
SOUTHAMPTON COVENTRY

Suite 36, Royal Mail House, Terminus Terrace, Soton. SO14 3FD
Telephone: 023 8081 1981
mail@saunders-architects.co.uk www.saunders-architects.co.uk

University of Chichester Upper Bognor Road Residential Redevelopment	
Drawing 67 & 69 Upper Bognor Road Elevations as existing	
Scale @ A3 1:100	Drawing no. 5542-003-D2