



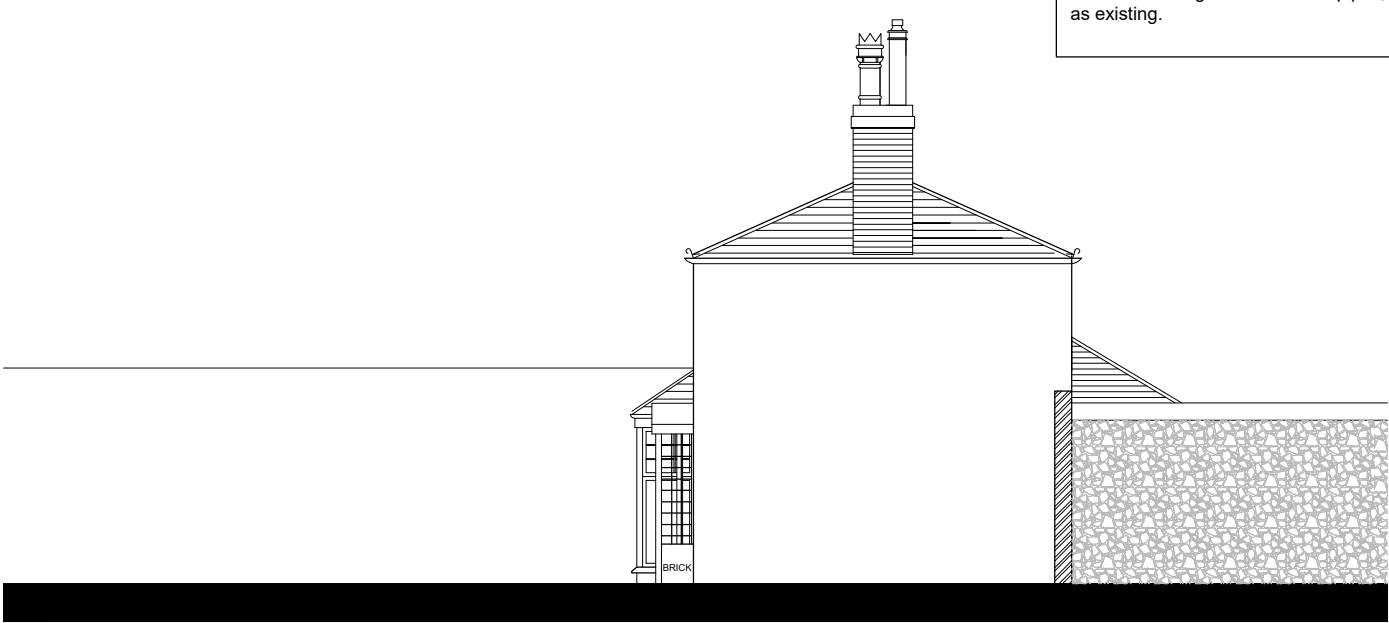


EAST ELEVATION

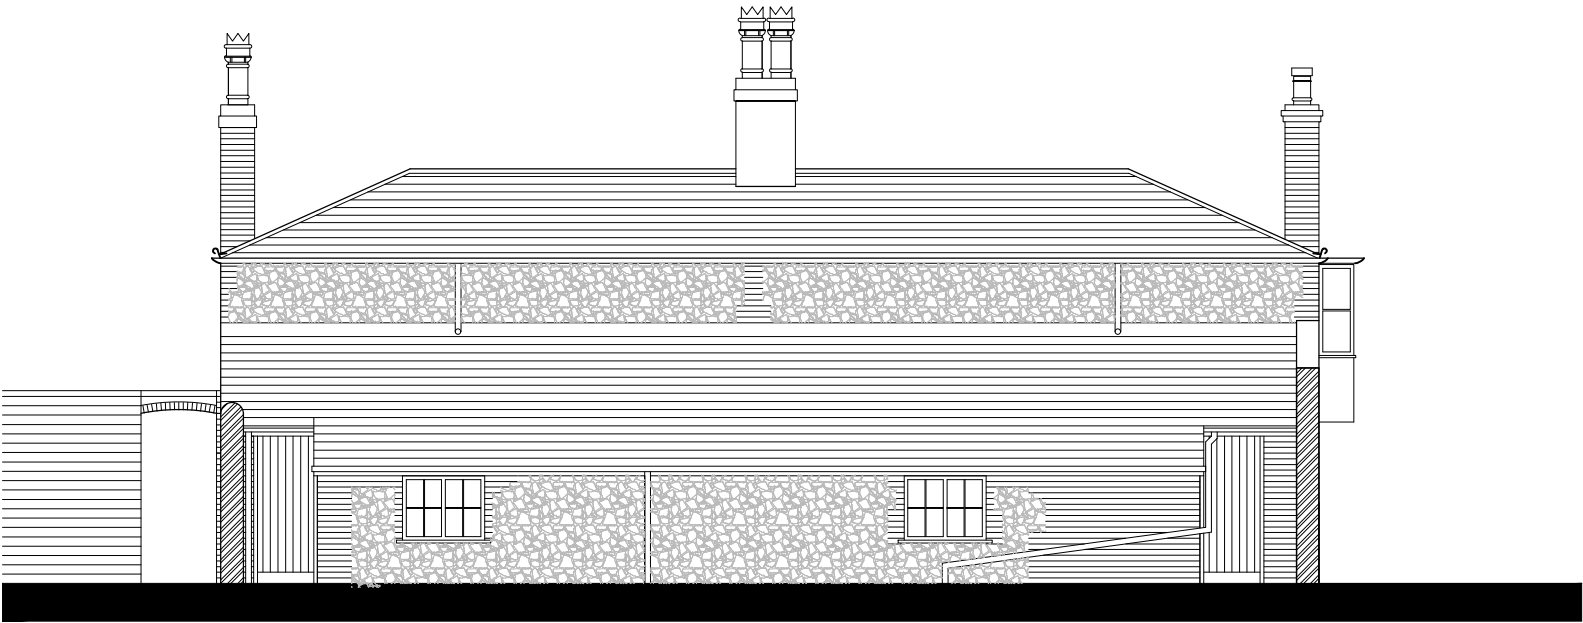

NORTH ELEVATION



WEST ELEVATION

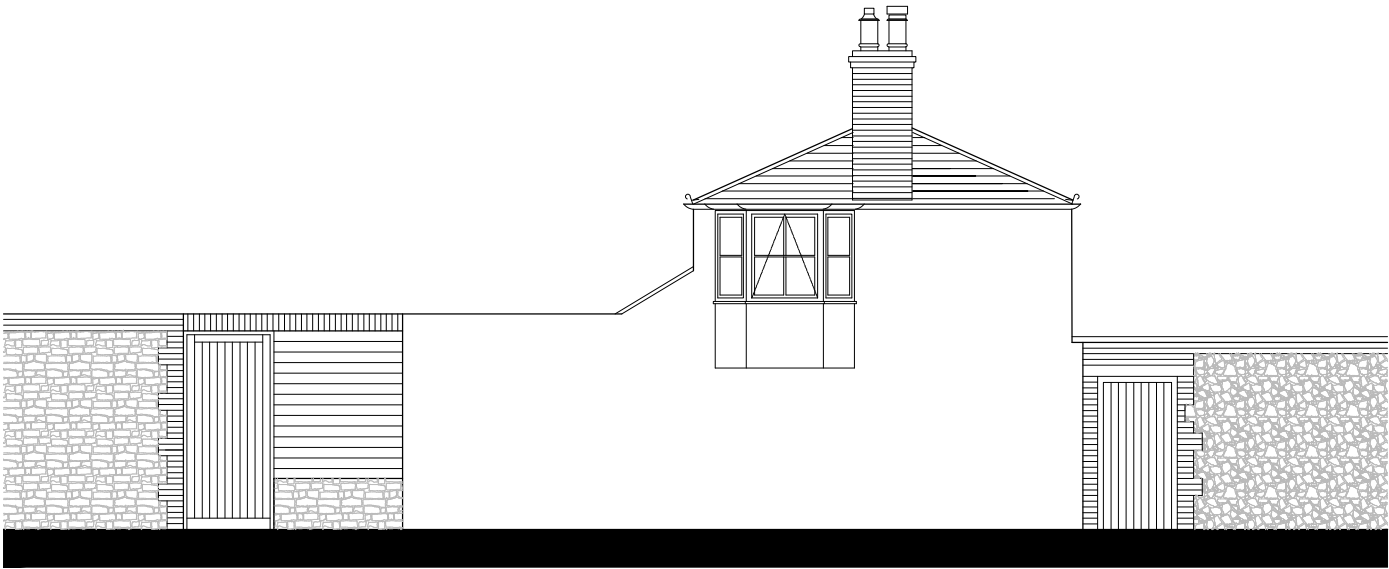

SOUTH ELEVATION

Exterior finishes:
Walls: Painted off-white rendered walls and brick/ stone rubble walls. Brick and rendered chimneys, all as existing.
Timber side hung casement windows, painted white, as existing.
Timber doors, painted white, as existing.
Natural slate roof, as existing.
Black cast iron gutters and downpipes, as existing.

D1	06-12-19	PEM PSM	Materials noted. New timber gate noted.
Rev	Date	Dr'n / Ch'd	Amendments
D=Design	T=Tender	C=Construction	SS=Superseded W=Withdrawn

This drawing is the copyright of the Architects and must not be reproduced or used without their permission. Figured dimensions must be taken in preference to scaled dimensions and site dimensions are to be checked before work is put in hand

SAUNDERS ARCHITECTS is a trading name of SAUNDERS ARCHITECTS LLP Registered in England & Wales Registered No OC307148

SAUNDERS
ARCHITECTS
SOUTHAMPTON COVENTRY

Wade Park Salisbury Road Ower Southampton SO51 6AG
Telephone: 023 8081 1981 Facsimile: 023 8081 1969
mail@saunders-architects.co.uk www.saunders-architects.co.uk

University of Chichester
Upper Bognor Road Residential Redevelopment

Drawing
67-69 Upper Bognor Road
Elevations As Proposed

Scale @ A3
1:100

Drawing no.
5542-103-D2