




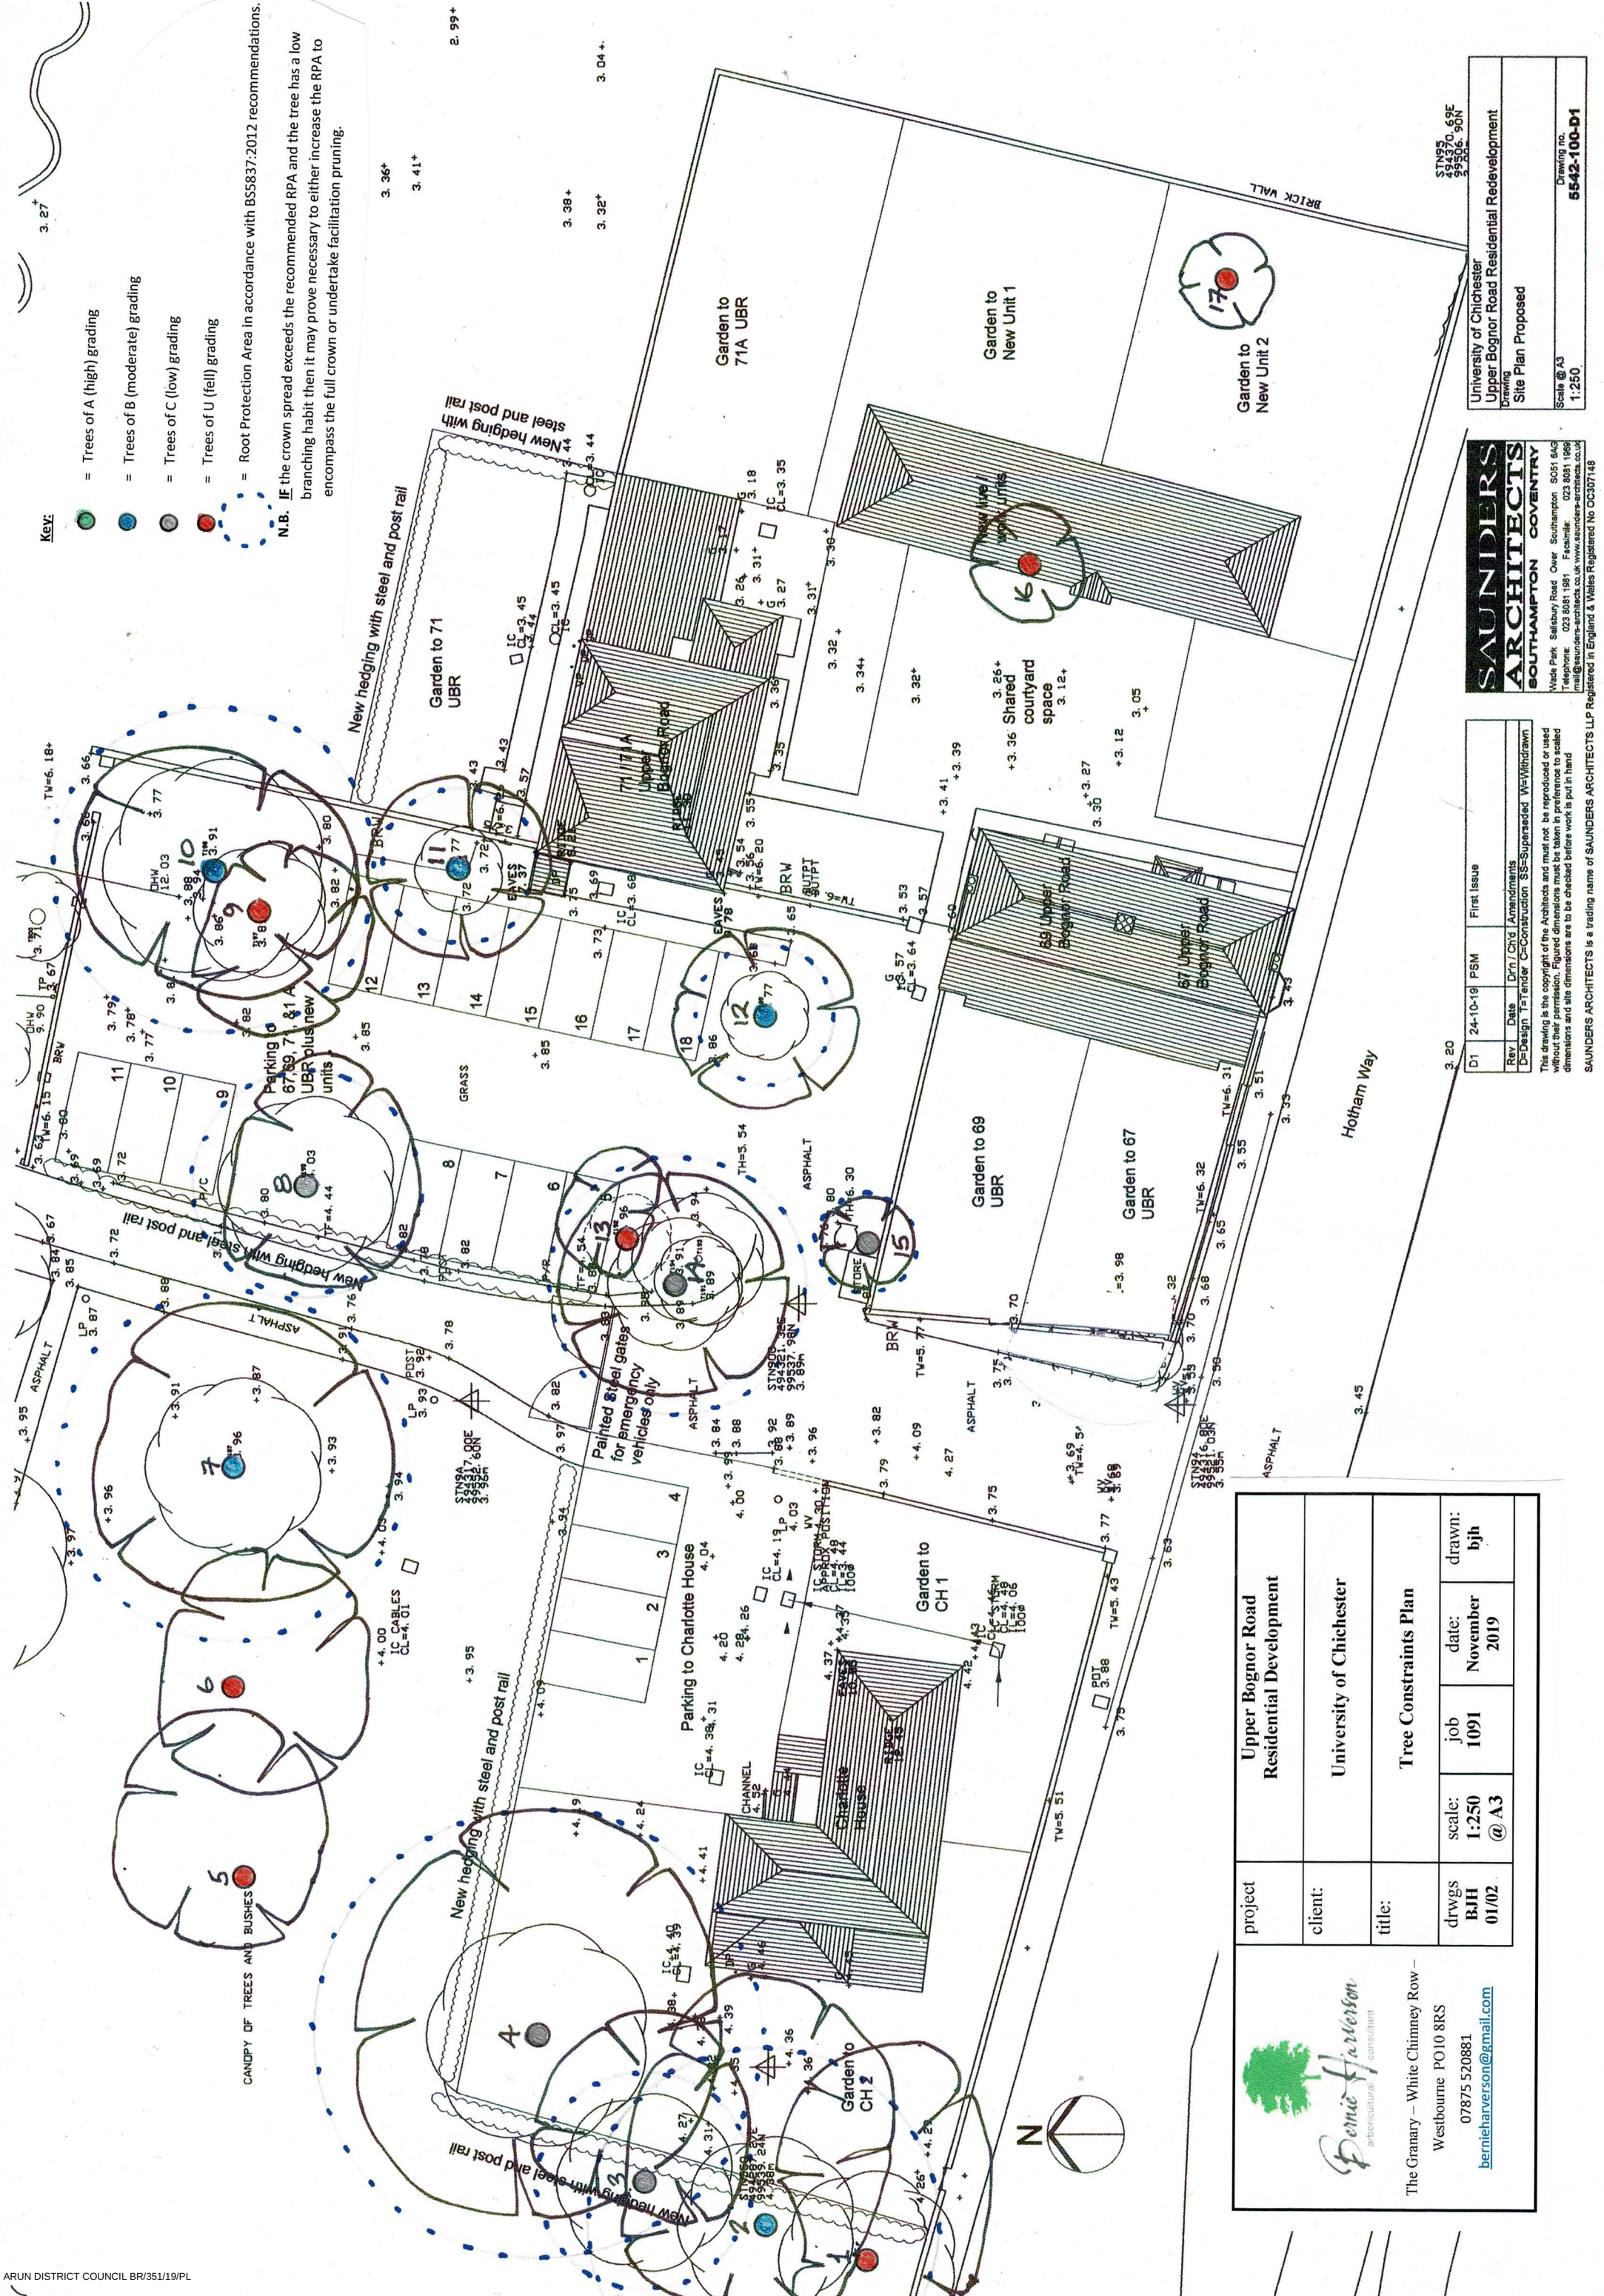

The Granary – White Chimney Row –
Westbourne PO10 8RS
07875 520881
bernieharverson@gmail.com

project	Upper Bognor Road Residential Development						
client:	University of Chichester						
title:	Tree Constraints Plan						
dwgs	BHJ	scale:	1:250 @ A3	date:	November 2019	drawn:	bjh

Rev	Date	By	Chd	Amendments	First Issue
D-Design	17/10/19	C-Construction	SS-Superseded	VS-Withdrawn	


This drawing is the copyright of the Architects and must not be reproduced or used without their permission. Figured dimensions must be taken in preference to scaled dimensions and all dimensions are to be checked before work is put in hand.

SAUNDERS ARCHITECTS is a trading name of SAUNDERS ARCHITECTS LLP Registered in England & Wales Registered No OC307148



SAUNDERS ARCHITECTS SOUTHAMPTON COVENTRY

Wade Park Salisbury Road Over Southampton SO51 6AG
Telephone: 023 8081 1981 Facsimile: 023 8081 1989
mail@saunders-architects.co.uk www.saunders-architects.co.uk

 

University of Chichester
Upper Bognor Road Residential Redevelopment
Drawing
Site Plan Proposed

Scale @ A3
1:250

Drawing no
5542-100-D1