


Hard landscaping key

- Existing asphalt
- Conservation flag paving
- Plastic paving grid reinforcement with gravel fill
- As above over 'no dig' cellular web root protection system, SUDS compliant granular sub-base filled, with railway sleepers or pinned kerbs to form edges.

Soft landscaping key

- New trees
- Existing trees to be retained
- Existing trees to be felled
- Grass/ soft landscaping
- Hedges to comprise: Hawthorn, Field Maple, Hazel, Blackthorn, Pedunculate Oak, Guelder Rose and Cornus, planted at a density of 5 trees per linear 3.93 metre

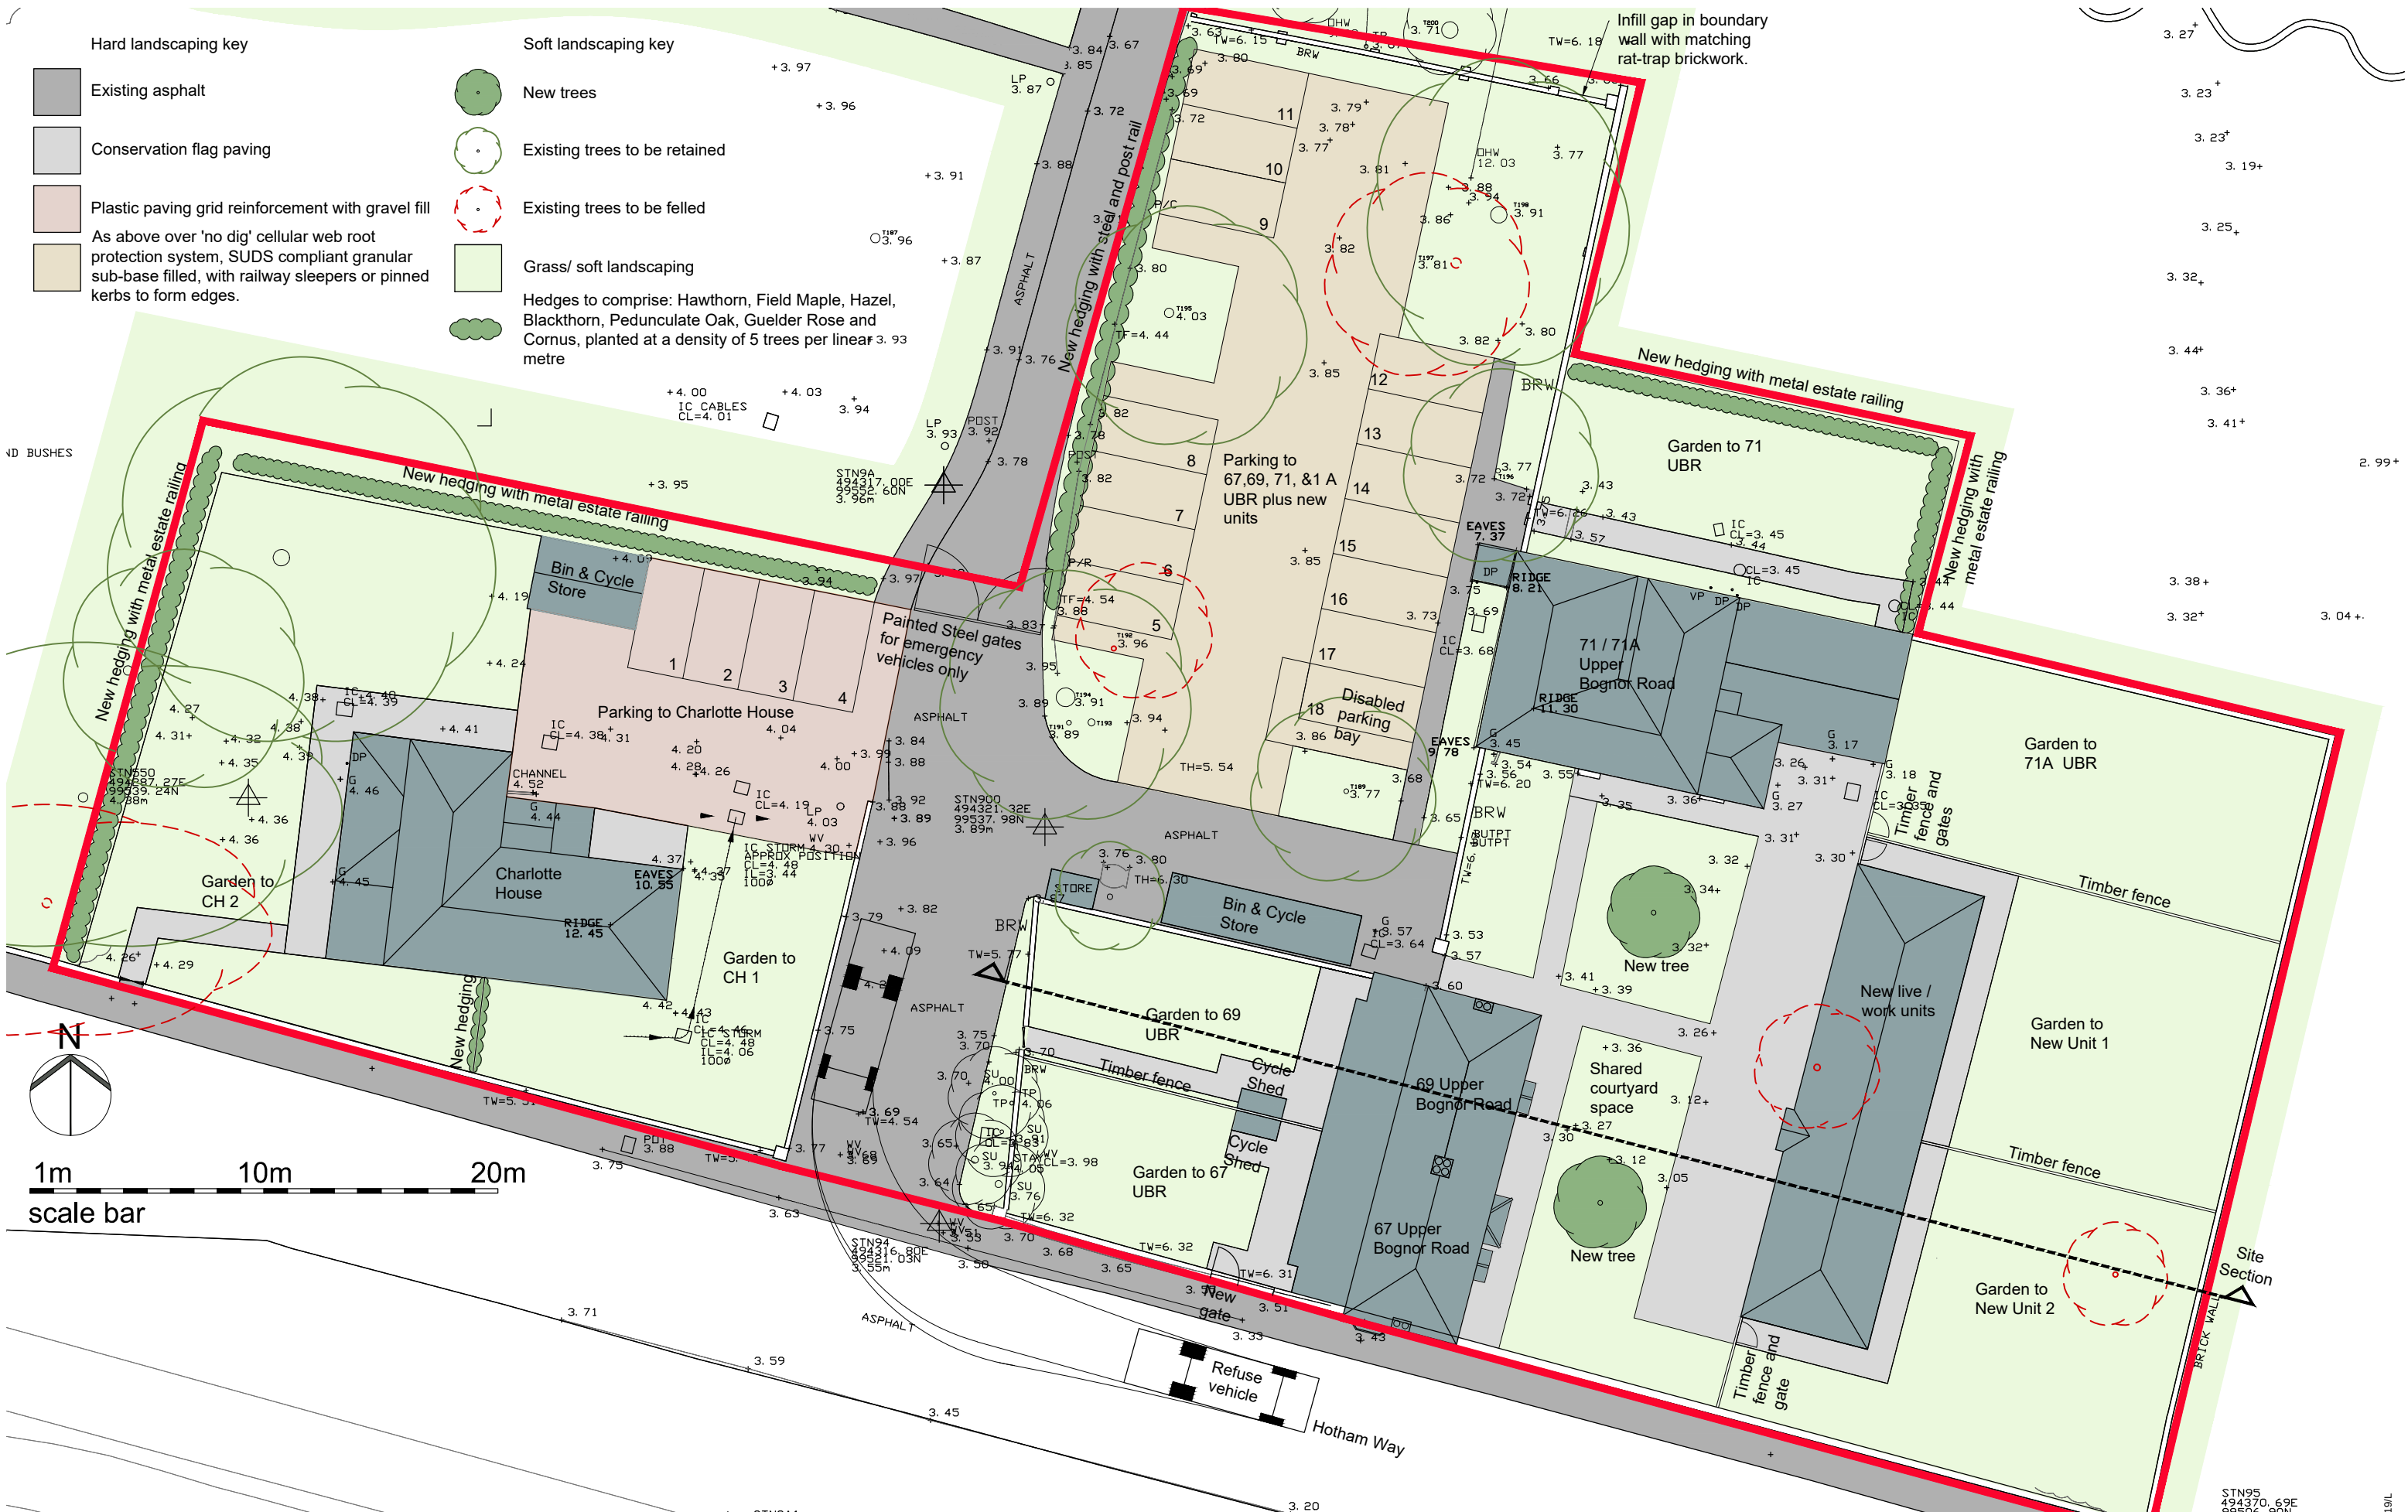

D3	11-12-19	PEM PSM	Planning Issue
Rev	Date	Dr'n / Ch'd	Amendments
D=Design	T=Tender	C=Construction	SS=Superseded W=Withdrawn

This drawing is the copyright of the Architects and must not be reproduced or used without their permission. Figured dimensions must be taken in preference to scaled dimensions and site dimensions are to be checked before work is put in hand

SAUNDERS ARCHITECTS is a trading name of SAUNDERS ARCHITECTS LLP Registered in England & Wales Registered No OC307148

SAUNDERS ARCHITECTS
SOUTHAMPTON COVENTRY
Wade Park Salisbury Road Ower Southampton SO51 6AG
Telephone: 023 8081 1981 Facsimile: 023 8081 1969
mail@saunders-architects.co.uk www.saunders-architects.co.uk

University of Chichester
Upper Bognor Road Residential Redevelopment
Drawing
Site Plan Proposed
Scale @ A3
1:250
Drawing no.
5542-100-D3