




Exterior finishes:
Painted cream stucco walls with red brick plinths.
Timber side hung casement windows, painted white, to match style of 67 & 69 Upper Bognor Road.
Timber doors, painted white.
Natural slate roof.
Black cast iron gutters and downpipes.

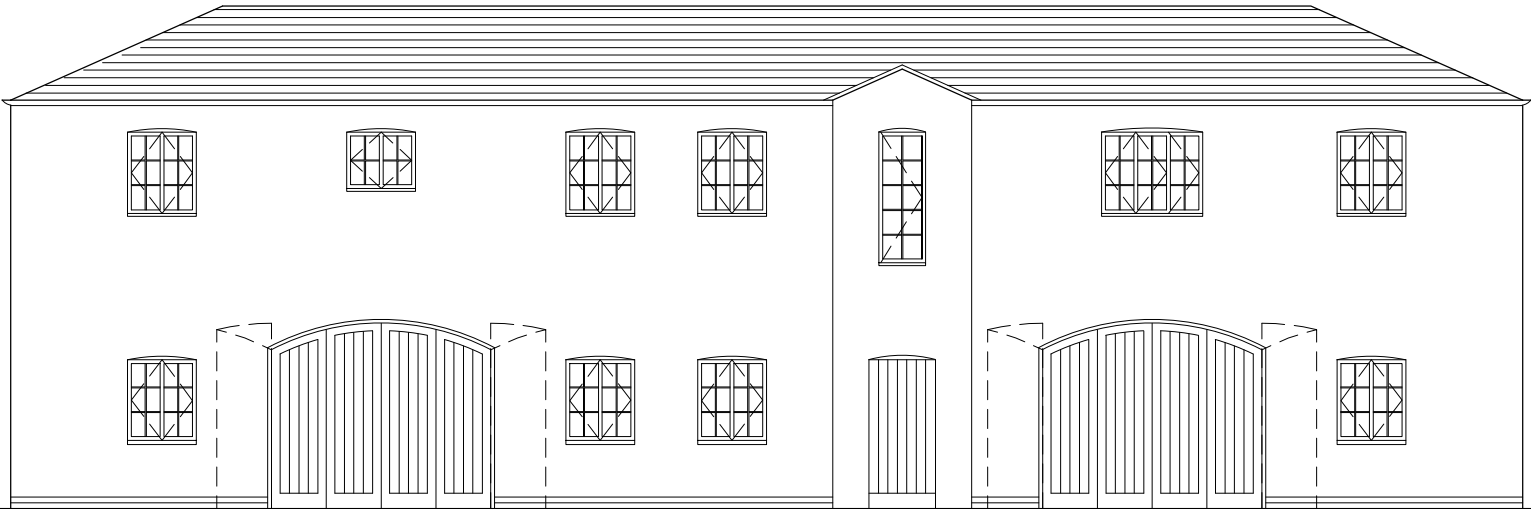


West Elevation

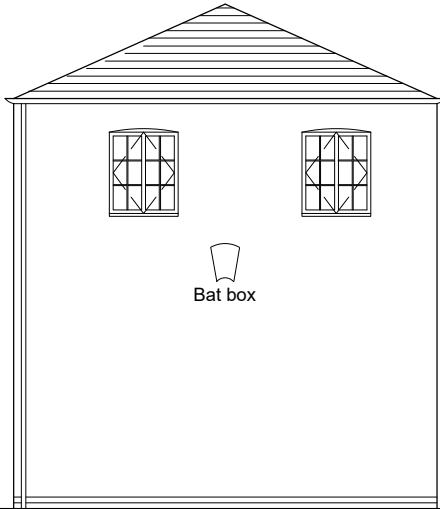

South Elevation

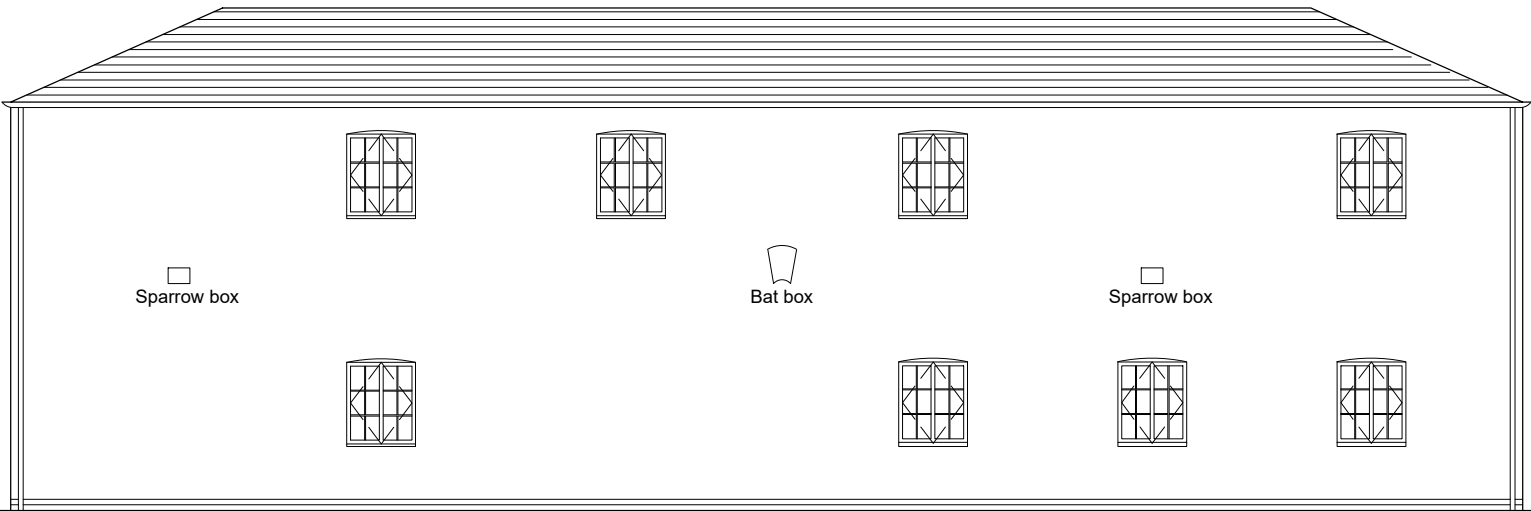

East Elevation

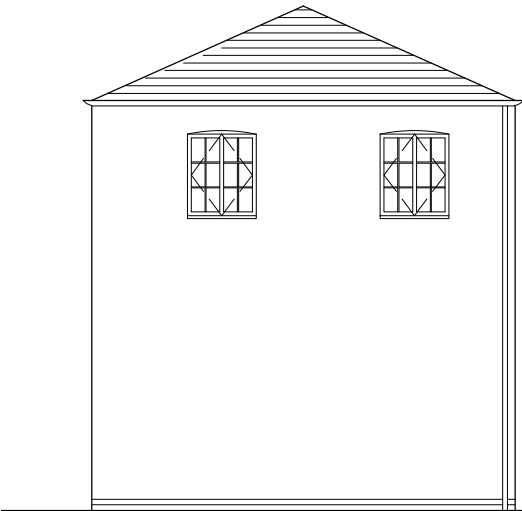

North Elevation

D2	06-12-19	PEM PSM	Brick plinth and rainwater pipes Sparrow and bat boxes. Materials noted. Scale bar added.
Rev	Date	Dr'n / Ch'd	Amendments
D=Design	T=Tender	C=Construction	SS=Superseded W=Withdrawn

This drawing is the copyright of the Architects and must not be reproduced or used without their permission. Figured dimensions must be taken in preference to scaled dimensions and site dimensions are to be checked before work is put in hand

SAUNDERS ARCHITECTS is a trading name of SAUNDERS ARCHITECTS LLP Registered in England & Wales Registered No OC307148

**SAUNDERS
ARCHITECTS**
SOUTHAMPTON COVENTRY

Wade Park Salisbury Road Ower Southampton SO51 6AG
Telephone: 023 8081 1981 Facsimile: 023 8081 1969
mail@saunders-architects.co.uk www.saunders-architects.co.uk

University of Chichester
Upper Bognor Road Residential Redevelopment

Drawing
New Live Work Units
ElevationsProposed

Scale @ A3
1:100

Drawing no.
5542-112-D2