


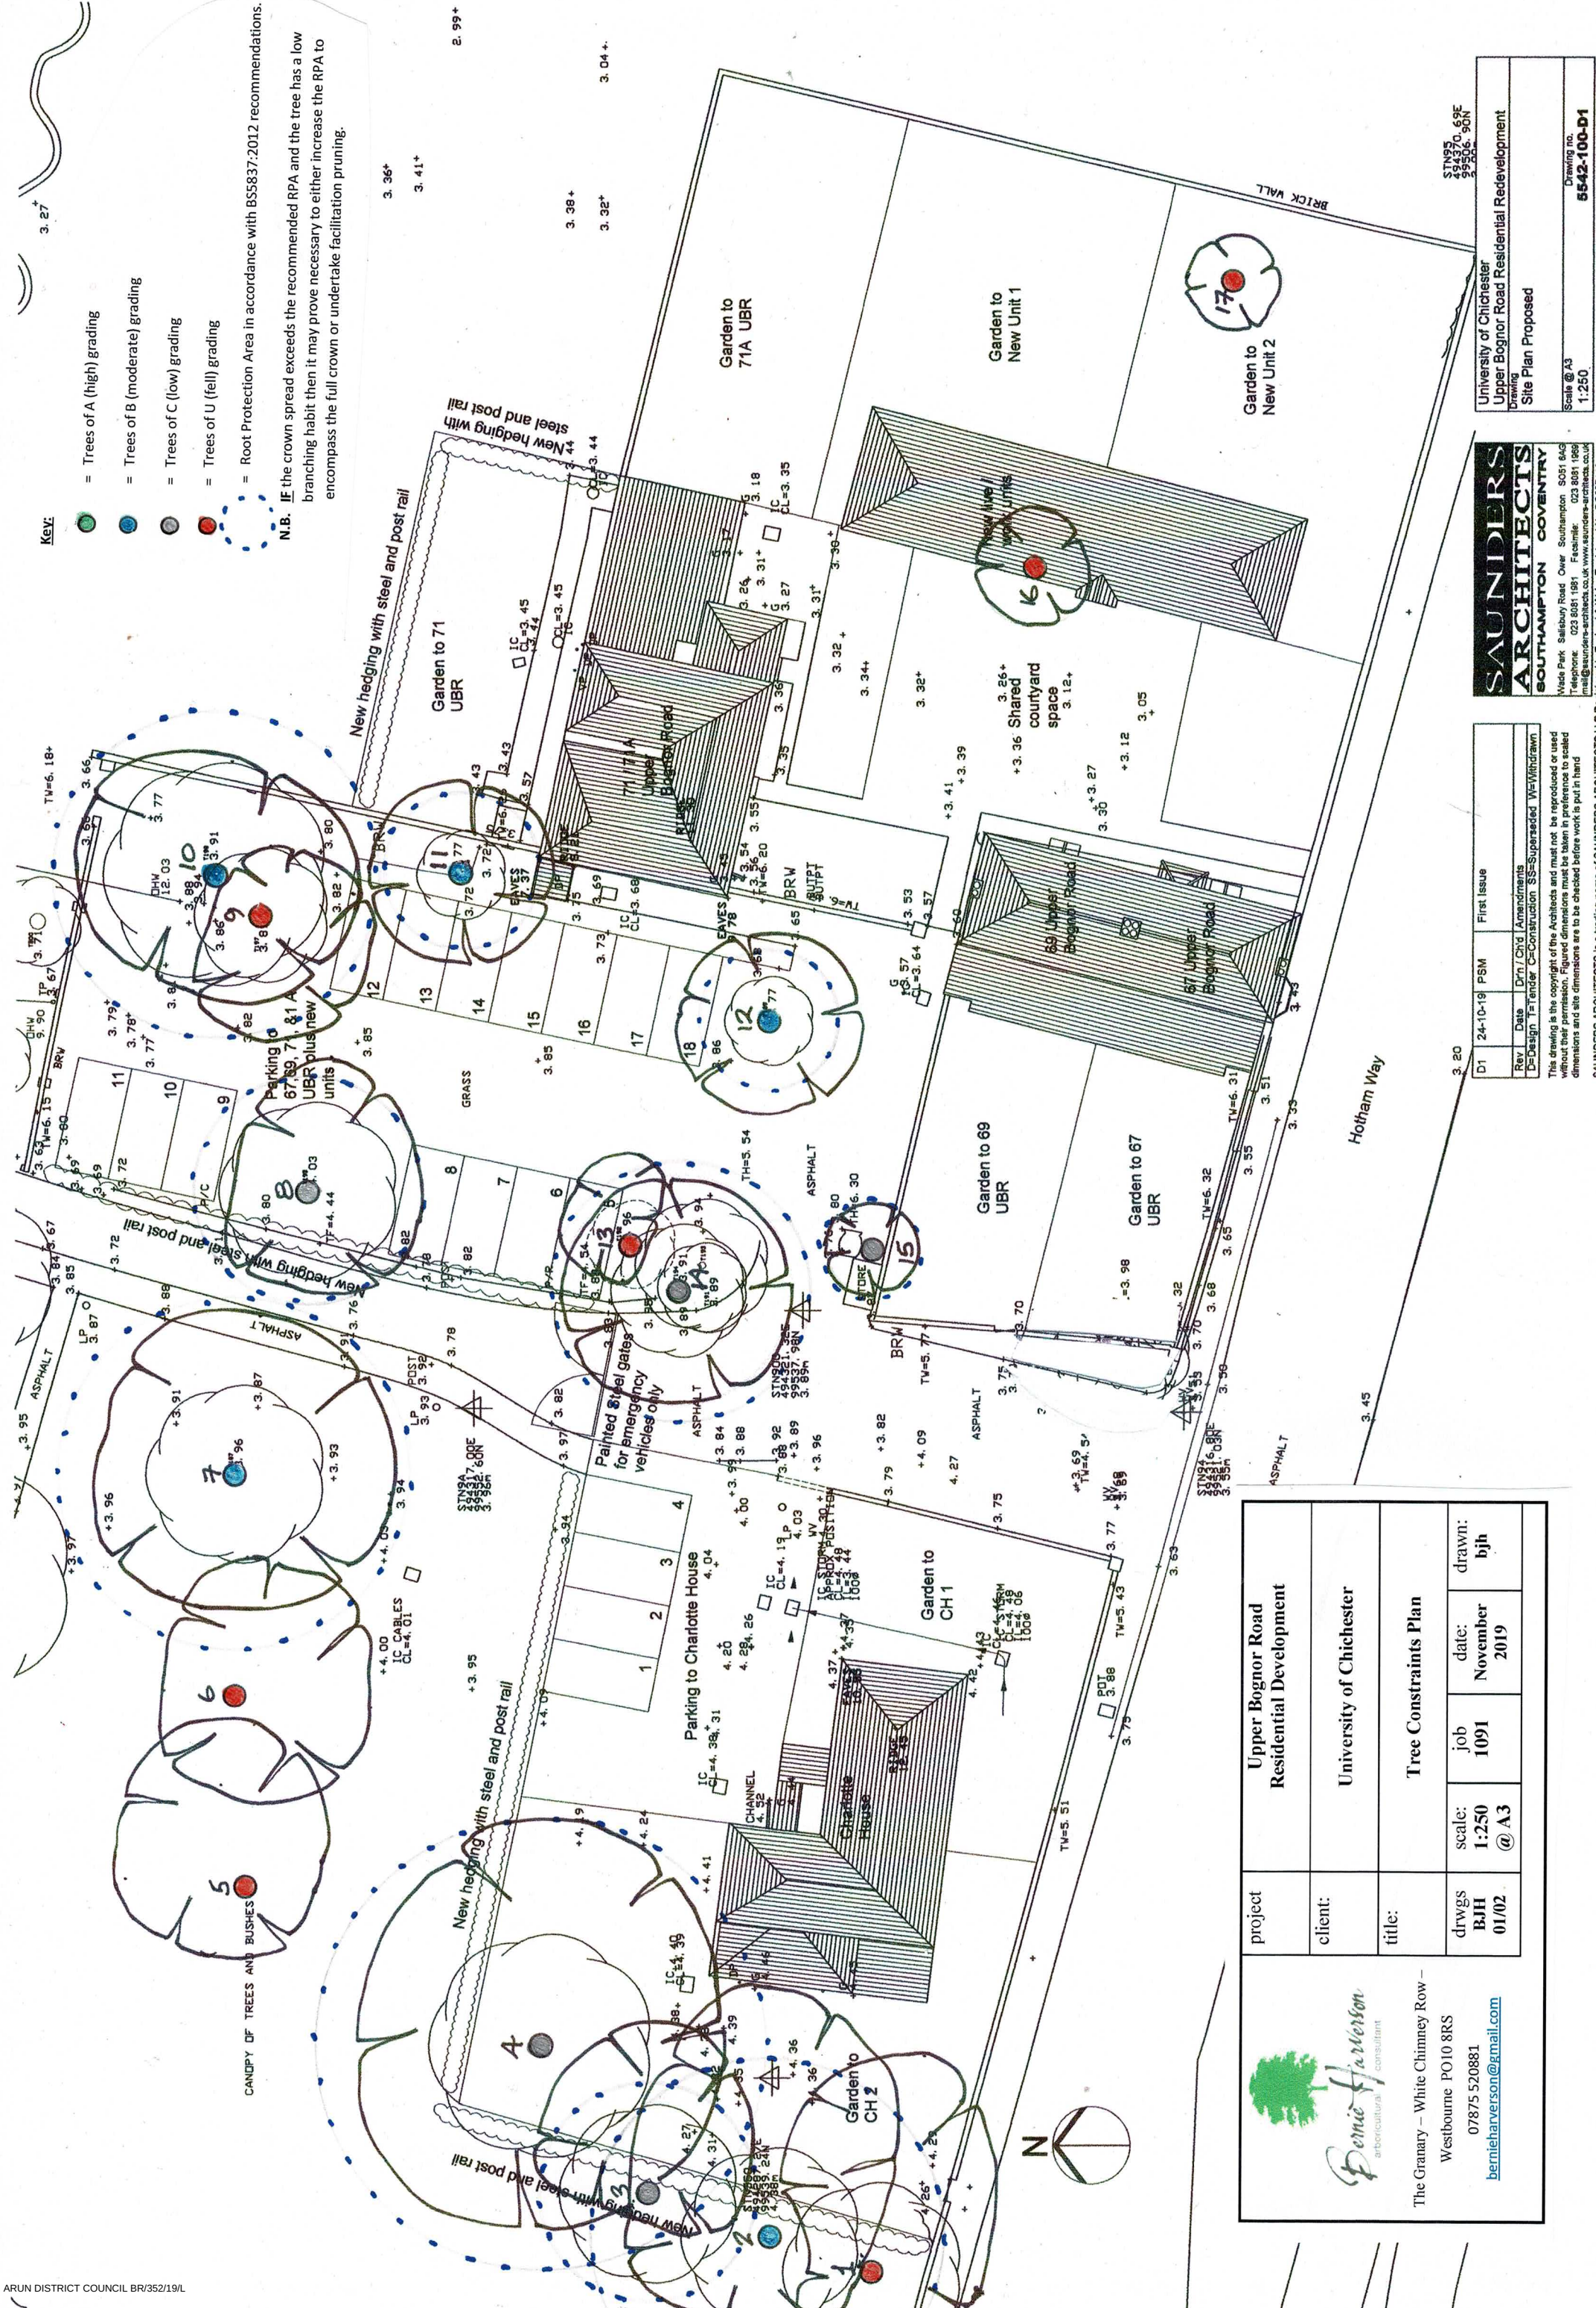

- Key:**
- Trees of A (high) grading
 - Trees of B (moderate) grading
 - Trees of C (low) grading
 - Trees of U (fell) grading
 - Root Protection Area in accordance with BS5837:2012 recommendations.

N.B. IF the crown spread exceeds the recommended RPA and the tree has a low branching habit then it may prove necessary to either increase the RPA to encompass the full crown or undertake facilitation pruning.

SAUNDERS ARCHITECTS SOUTHAMPTON COVENTRY

Wade Park Salisbury Road Over Southampton SO51 6AG
Telephone: 023 8081 1981 Facsimile: 023 8081 1989
mail@saunders-architects.co.uk www.saunders-architects.co.uk

SAUNDERS ARCHITECTS is a trading name of SAUNDERS ARCHITECTS LLP Registered in England & Wales Registered No OC307148

Rev	Date	By	Chd	Amendments	First Issue
D-Design	17/10/19	C-Construction	SS-Superseded	VS-Withdrawn	

This drawing is the copyright of the Architects and must not be reproduced or used without their permission. Figured dimensions must be taken in preference to scaled dimensions and all dimensions are to be checked before work is put in hand.

University of Chichester
Upper Bognor Road Residential Redevelopment
Drawing
Site Plan Proposed

Scale @ A3
1:250

Drawing no
5542-100-D1

Upper Bognor Road Residential Development

University of Chichester

Tree Constraints Plan

drwgs: BJH 01/02 scale: 1:250 @ A3 job: 1091 date: November 2019 drawn: bjh

Bernie Harverson
arboricultural consultant
The Granary - White Chimney Row - Westbourne PO10 8RS
07875 520881
bernieharverson@gmail.com