


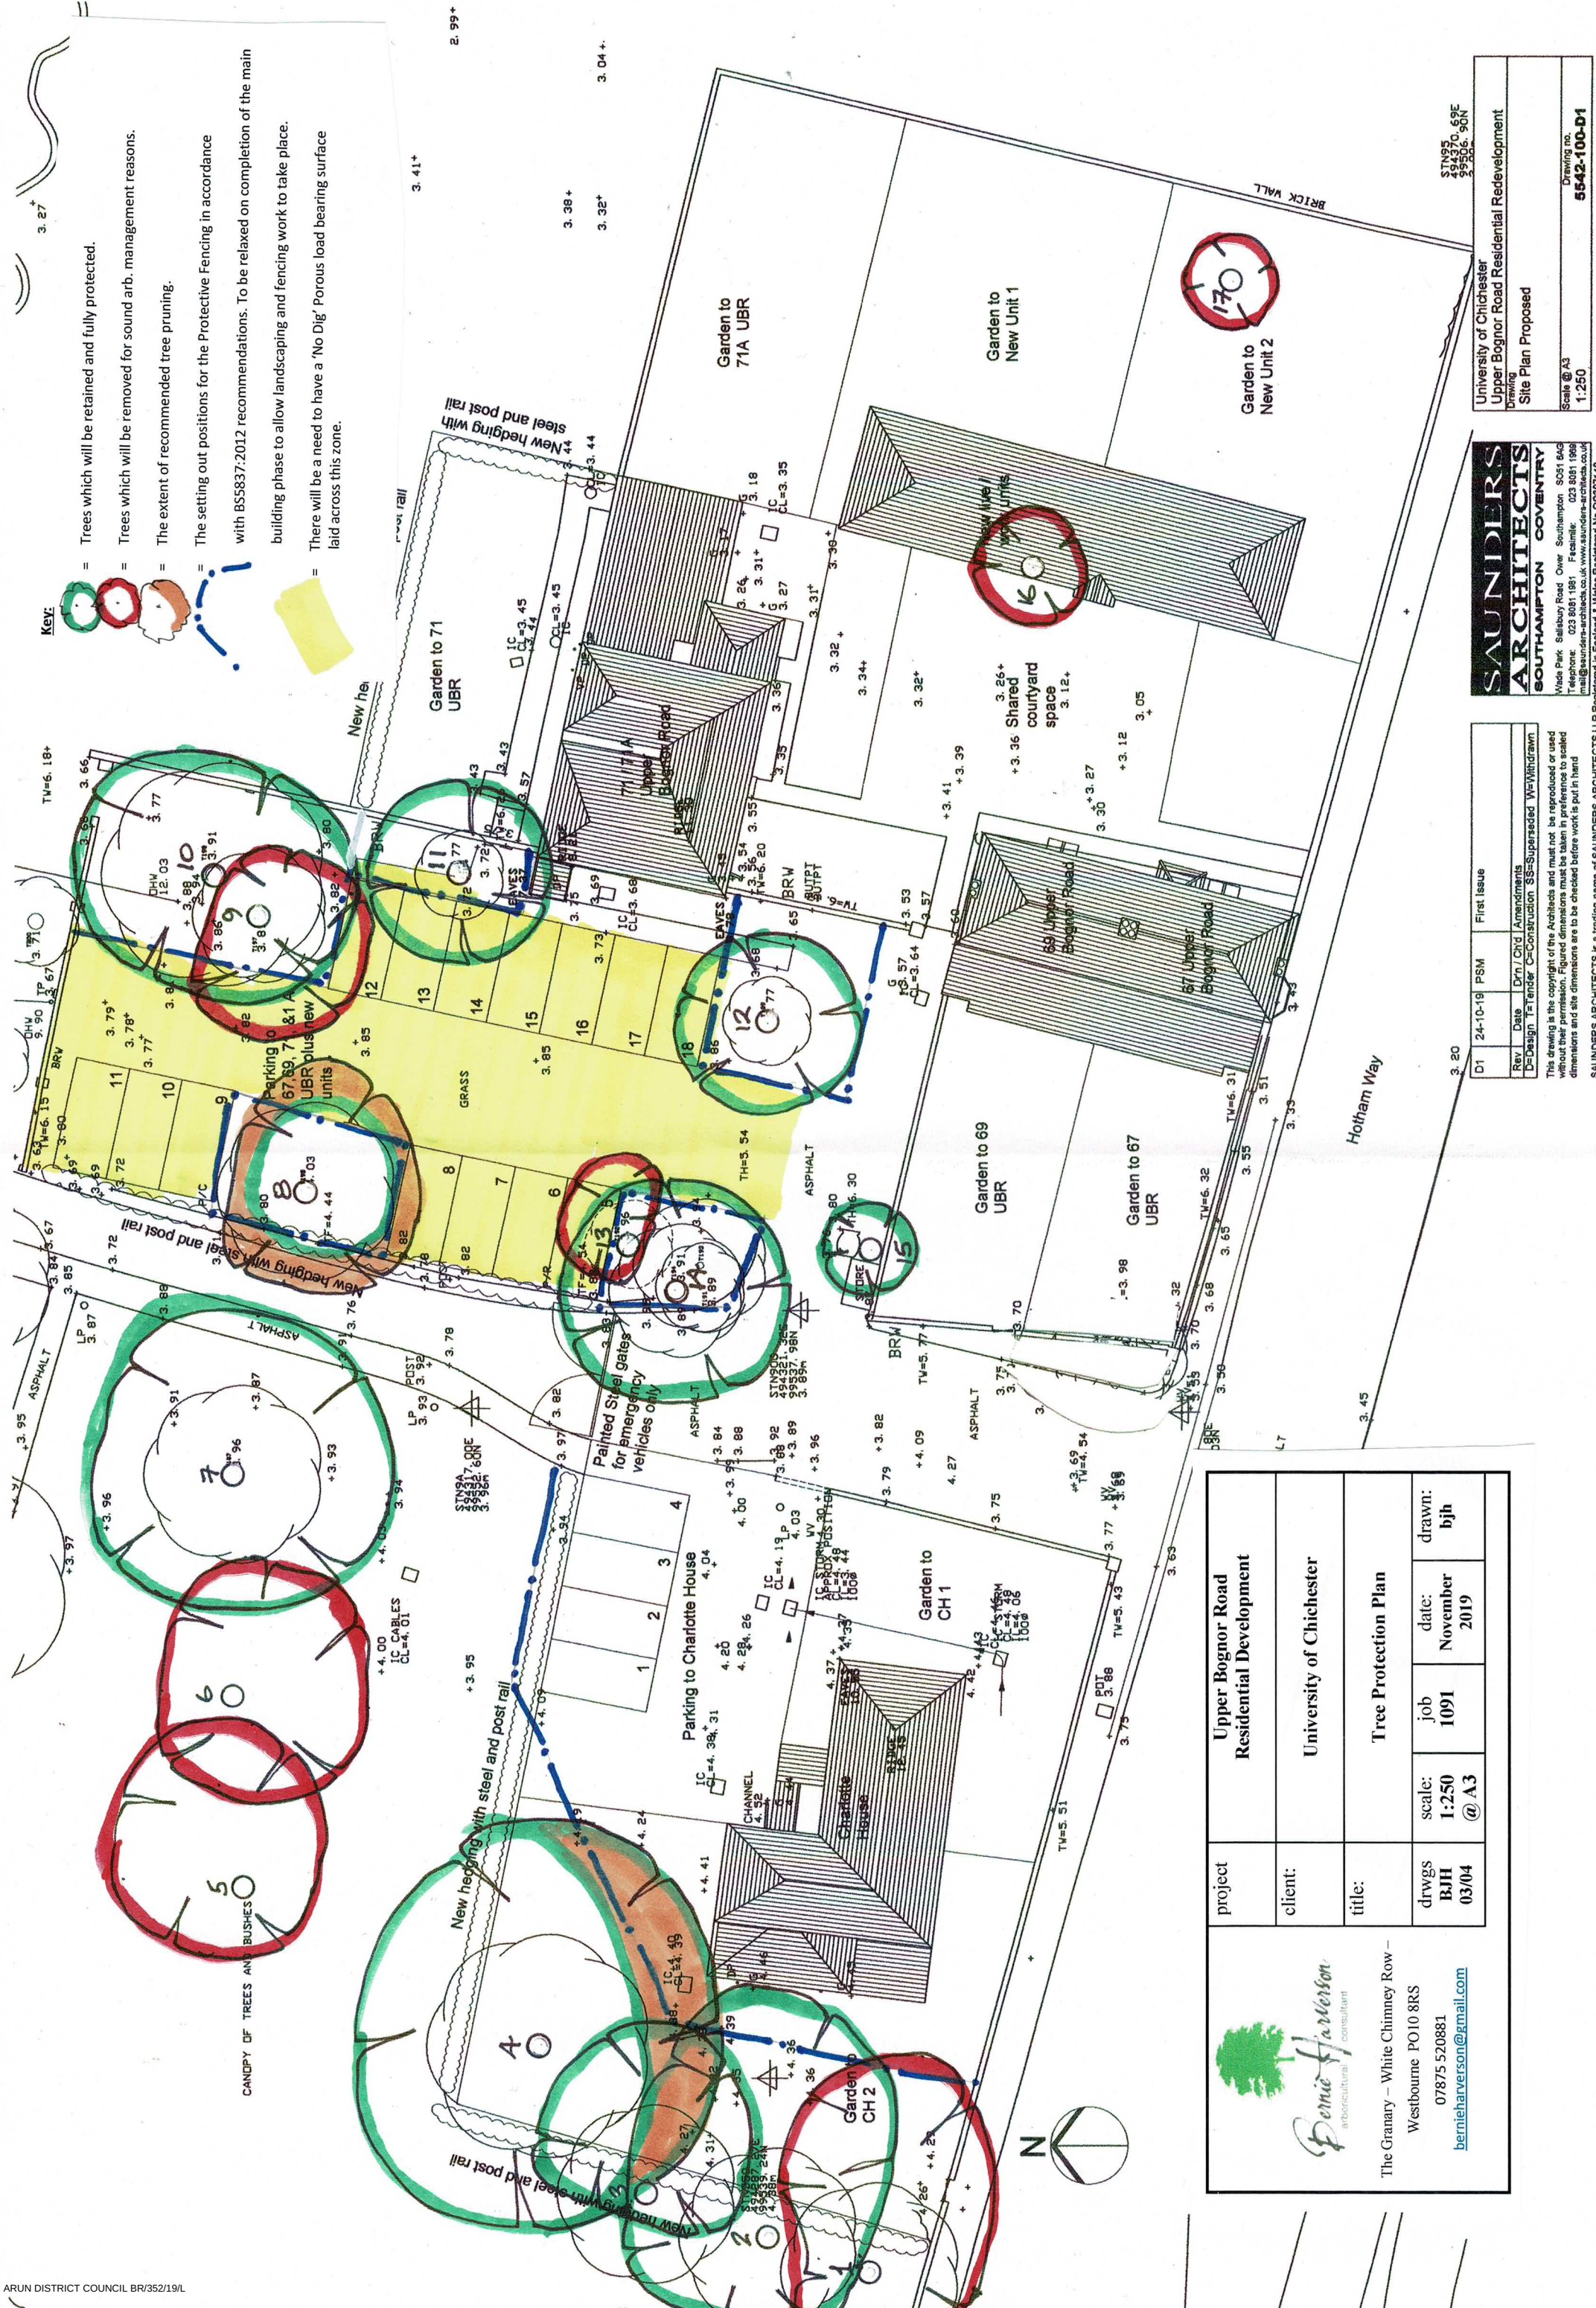

					project	Upper Bognor Road Residential Development			
					client:	University of Chichester			
					title:	Tree Protection Plan			
					dwrgs	scale:	job	date:	drawn:
					BJH	1:250	1091	November	bjh
					03/04	@ A3		2019	

The Granary – White Chimney Row –
Westbourne PO10 8RS
07875 520881
bernieharverson@gmail.com

Rev	Date	Drawn/Check	Amendments	First Issue
B=Design	11/10/19	C=Construction	SS=Superseded	Yes/Withdrawn

This drawing is the copyright of the Architects and must not be reproduced or used without their permission. Figured dimensions must be taken in preference to scaled dimensions and site dimensions are to be checked before work is put in hand.

SAUNDERS ARCHITECTS is a trading name of SAUNDERS ARCHITECTS LLP Registered in England & Wales Registered No 00307148

SAUNDERS ARCHITECTS
SOUTHAMPTON COVENTRY
Wide Park, Salisbury Road, Over Southampton, SO51 6AG
Telephone: 023 8081 1981 Fax: 023 8081 1989
Email: southampton@saunders-architects.co.uk www.saunders-architects.co.uk

University of Chichester
Upper Bognor Road Residential Redevelopment
Drawing
Site Plan Proposed
Scale @ A3
1:250
Drawing no.
5542-100-D1

STN 95
244370.69E
995506.90N