

NOTES:

1. Do not scale this drawing. Use figured dimensions only, except for Planning purposes.
2. All dimensions must be checked on site by the contractor prior to commencement of work.
3. All construction details are indicative and are to be checked and confirmed on site and any divergences are to be agreed with the Contract Administrator.


THIS DRAWING TO BE READ IN-CONJUNCTION WITH THE BUILDING CONTROL AND CONSTRUCTION NOTES



THE SITE.

Proposed Conversion To Two Self contained FLATS.

SITE BOUNDARY LINE

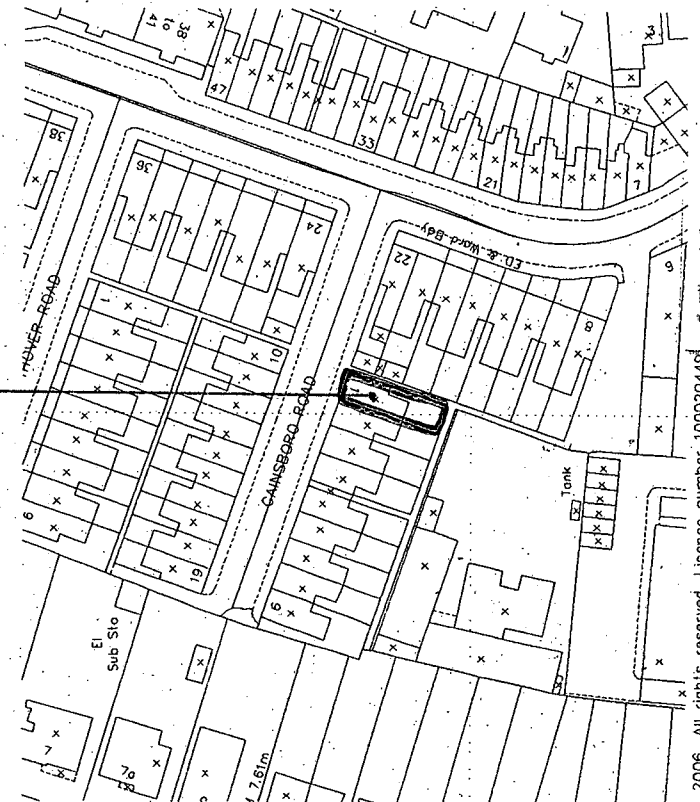

© 2006. All rights reserved. Licence number 100020449

Location Plan Scale 1 : 1250

ARUN DISTRICT COUNCIL

No. BR 356 06

RECEIVED 21.11.06

K.E. HILTON Engineering & Structural Engineering
Chartered Structural Engineer
2 ALBERT CHAMBERS Tel: 01243 865500
SUDLEY ROAD Fax: 01243 860489
BOGNOR REGIS Mobile: 07968 333140
WEST SUSSEX E-Mail: k_e_hilton@yahoo.co.uk
PO21 1EQ

Block Plan Scale 1 : 250

SITE LOCATION AND BLOCK PLANS

1 Gainsborough Road Bognor Regis PO21 2HT

Site Plans	
Scale	1:200 - 1:1250 @ A3
Date	01-11-06
Drawn By	ACB
Checked	KEH
Drawing Number	3550/3