


NOTES:

- 1. Do not scale this drawing. Use figured dimensions only, except for Planning purposes.
- 2. All dimensions must be checked on site by the contractor prior to commencement of work.
- 3. All construction details are indicative and are to be checked and confirmed on site and any divergences are to be agreed with the Contract Administrator.

ARUN DISTRICT COUNCIL			
No.	BR	356	06
RECEIVED 21.11.06			

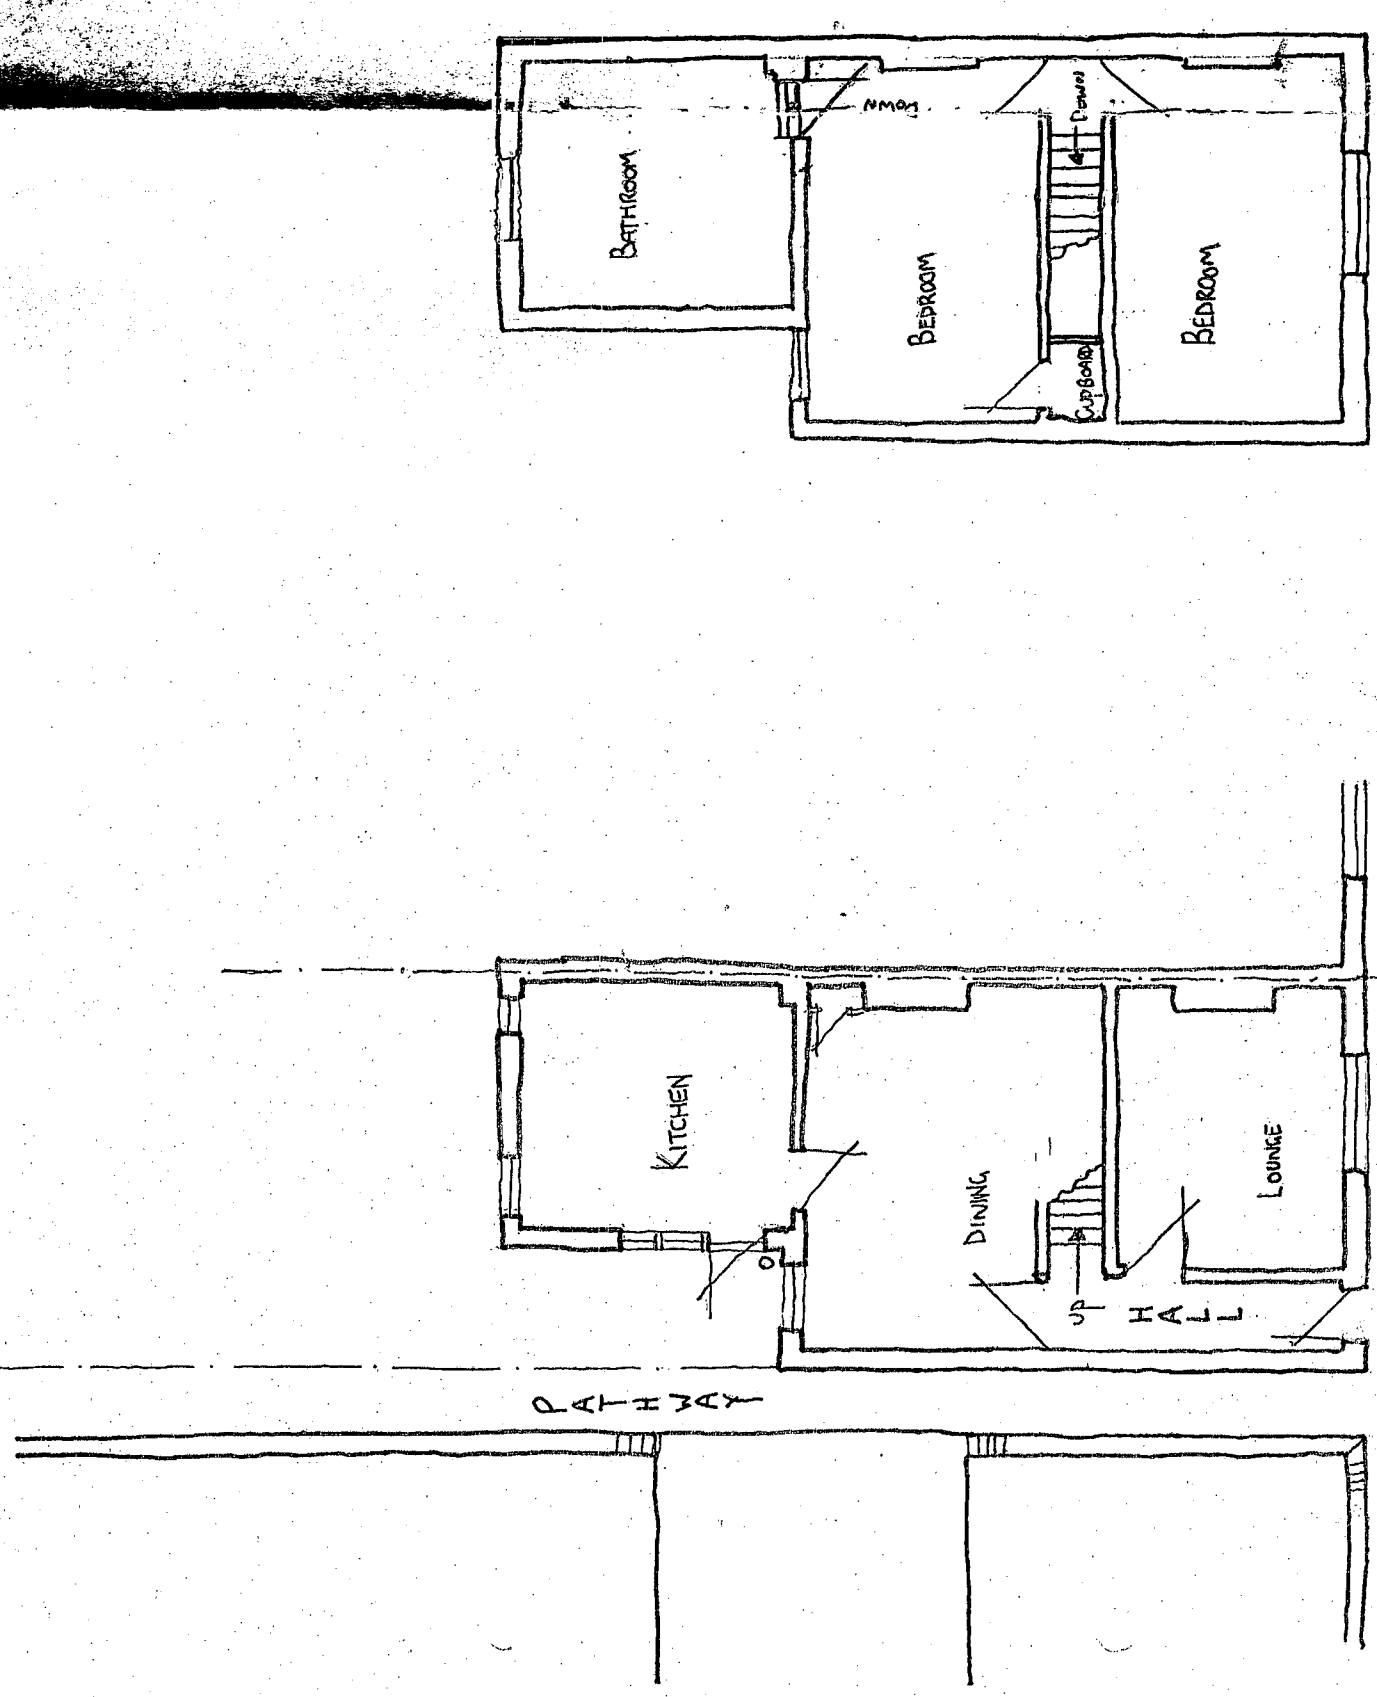

GROUND FLOOR PLAN. [As Existing]

1st Floor Plan. [As Existing]

Nº1 GAINSBOROUGH RD , BOGNOR REGIS.

K.E. HILTON C. Eng. M.I. Struct. E., F.F.B.
Chartered Structural Engineer

2 Albert Chambers
Sudley Road
Bognor Regis
West Sussex
PO21 1EQ

Tel/Ans: 01243 865500
Tel/Fax: 01243 860489
Tel/Mob: 07968 333140
E-Mail: k_e_hilton@yahoo.co.uk

PLANS As EXISTING.		NORTH 	
Scale Date	1:100 OCTOBER 06	@ A3 drawn by checked	KEH
Drawing Number		3560/1	