
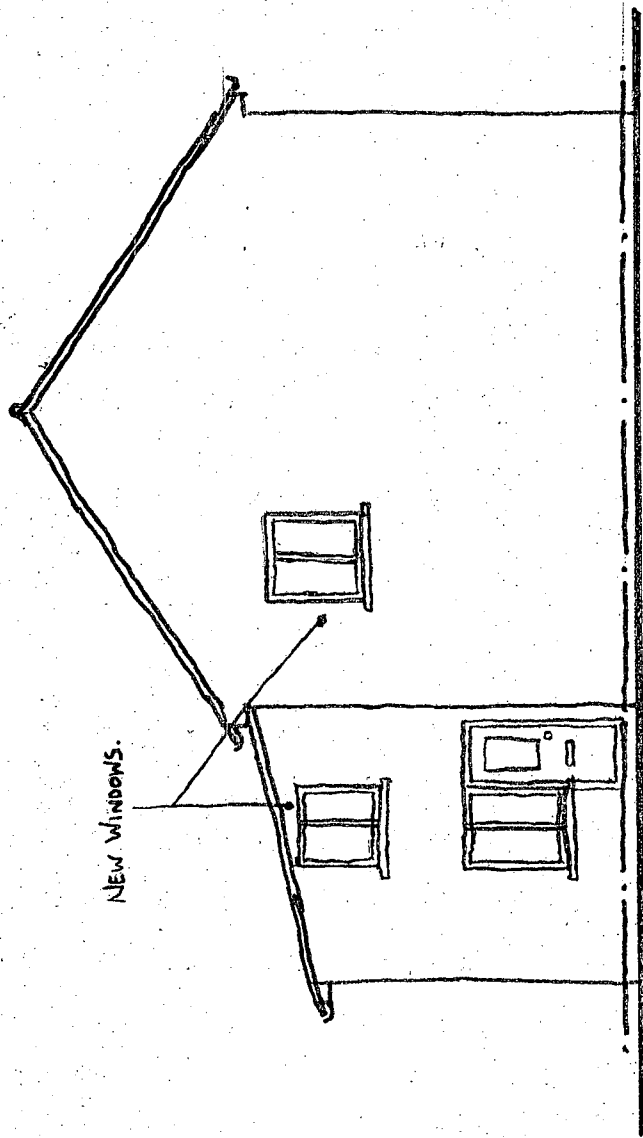



NOTES:

1. Do not scale this drawing. Use figured dimensions only, except for Planning purposes.
2. All dimensions must be checked on site by the contractor prior to commencement of work.
3. All construction details are indicative and are to be checked and confirmed on site and any divergences are to be agreed with the Contract Administrator.

ARUN DISTRICT COUNCIL		
No.	BR	356 06
RECEIVED 21.11.06		

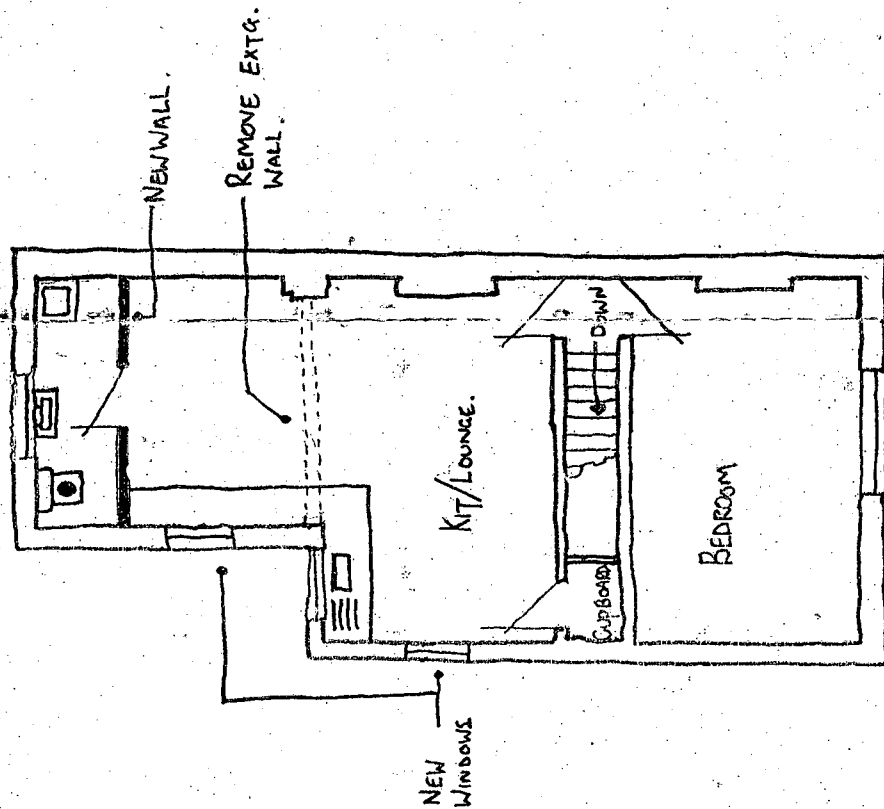

1st FLOOR PLAN. [As Proposed]

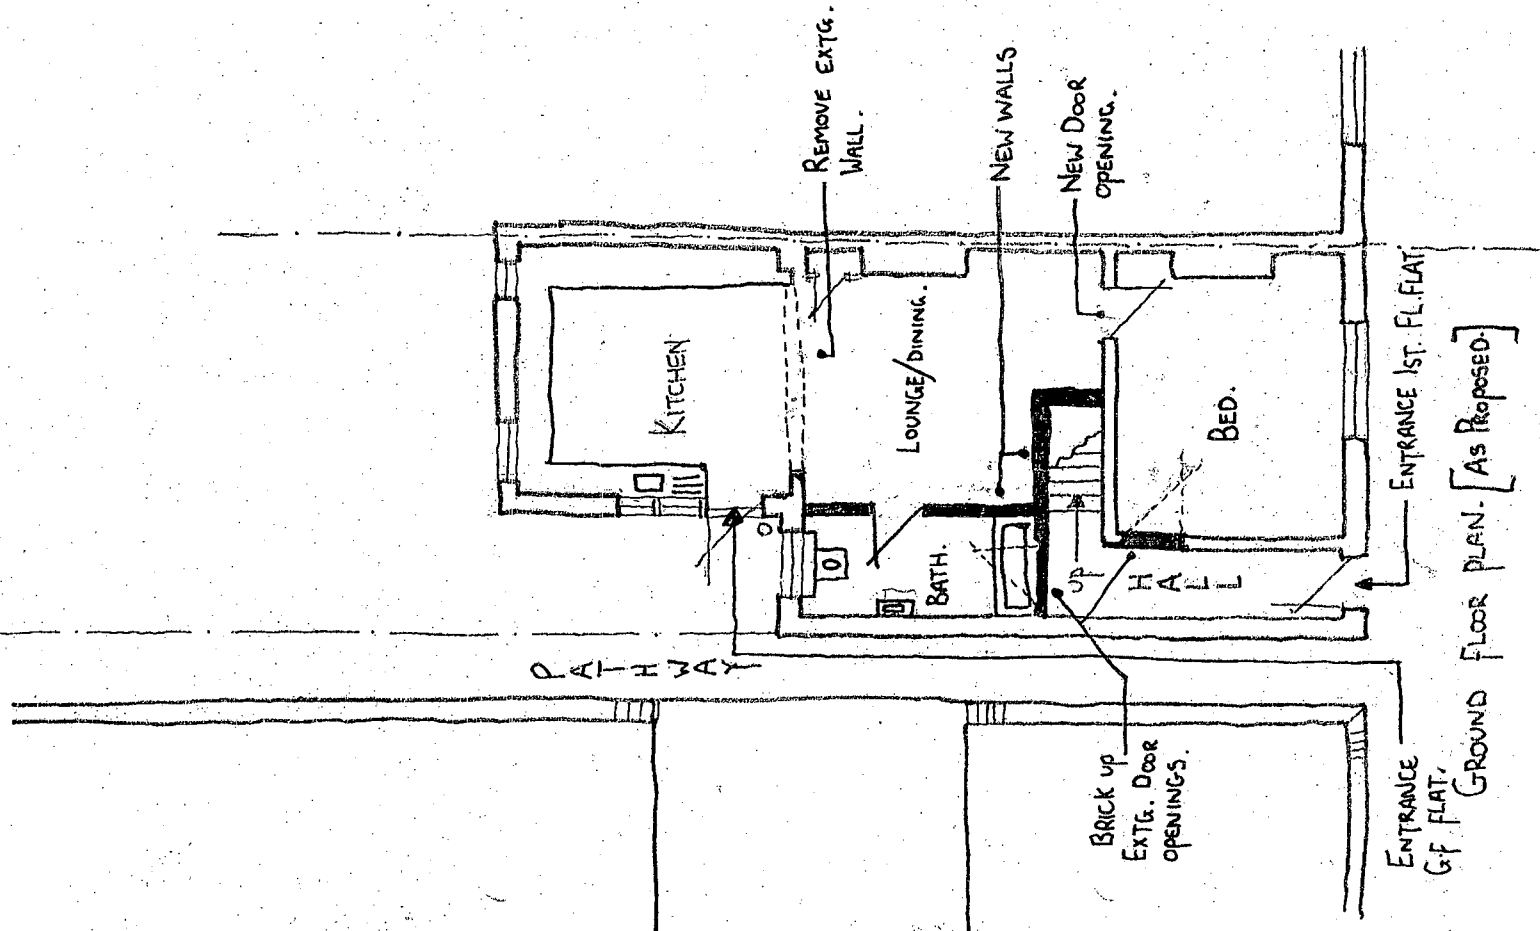

GROUND FLOOR PLAN. [As Proposed]

K.E. HILTON C. Eng. M.I. Struct. E., F.F.B. Chartered Structural Engineer			
2 Albert Chambers Sudley Road Bognor Regis West Sussex PO21 1EQ	Tel/Fax: 01243 865500 01243 860489 Tel/Mob: 07968 333140	E-Mail: k_e_hilton@yahoo.co.uk	

PLANS. [As Proposed]		NORTH 	
Scale 1:100	@ A3	drawn by KEH	
Date October 06	checked		
Drawing Number 3550/2			

Nº1 GAINSBOROUGH RD , BOGNOR REGIS.