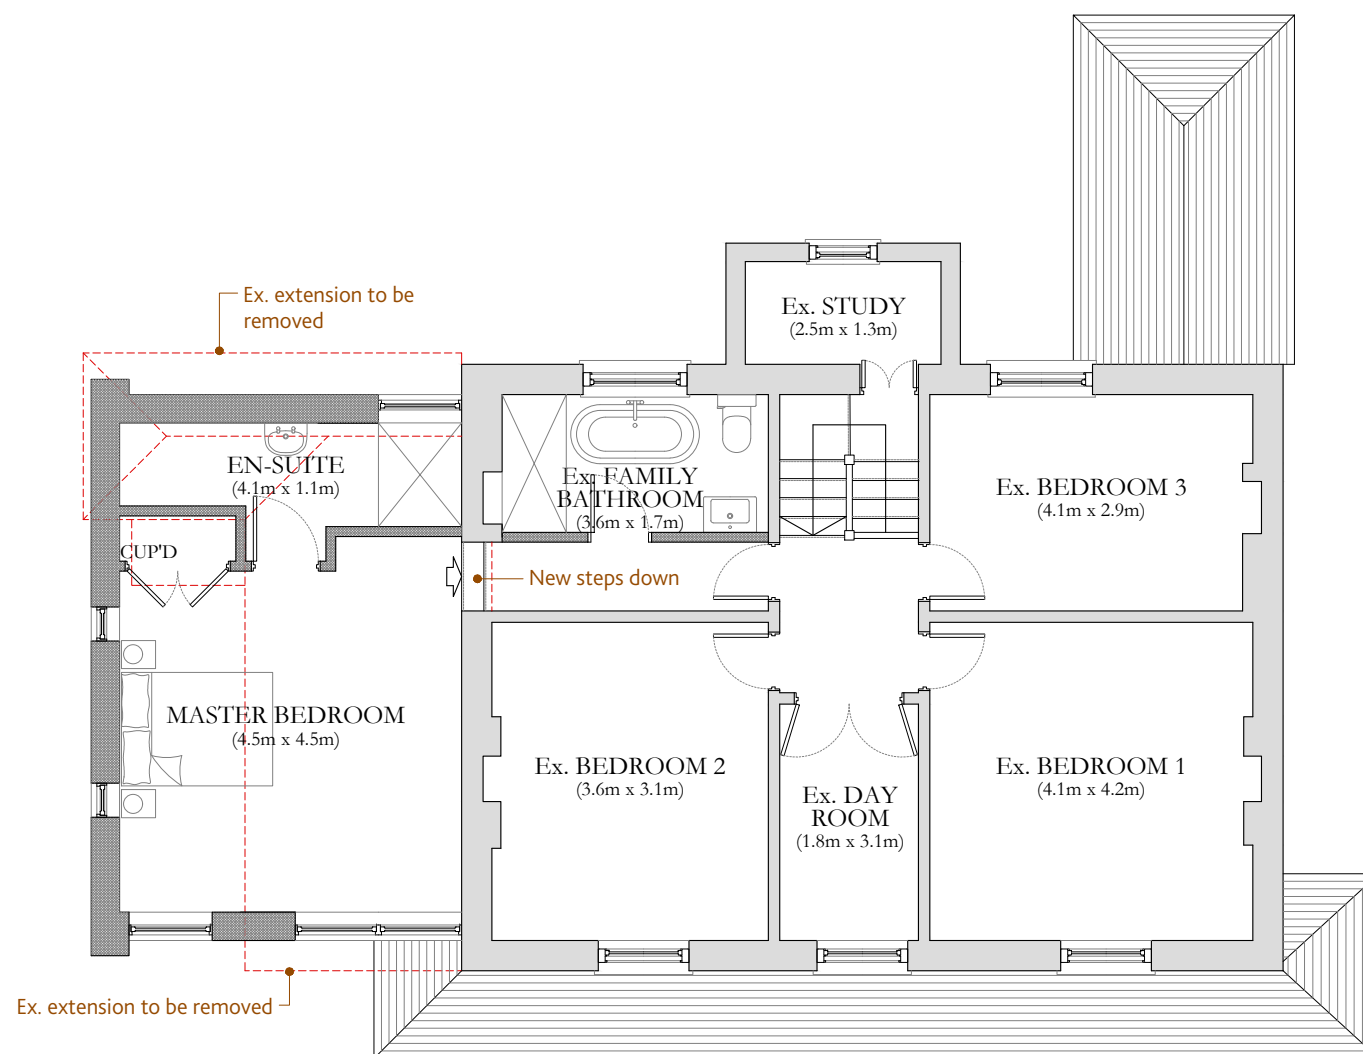


Planning Application Issue

- REVISIONS:
- Rev. / - 21.11.2018 - Initial Design - Client Issue
  - Rev. A - 23.11.2018 - Second Design - Client Issue
  - Rev. B - 28.11.2018 - Layout amendments
  - Rev. C - 17.01.2019 - Draft Planning Application
  - Rev. D - 21.01.2019 - Planning Application Issue

FIRST FLOOR PLAN  
Dwg. No. 599-103

**PULLEN**  
ARCHITECTURE

41-42 Southgate Place . Chichester  
West Sussex . PO19 1ET  
Tel 01243 859510  
office@pullenarchitecture.co.uk  
www.pullenarchitect.co.uk

ARUN DISTRICT COUNCIL BR/35/19/HH

This drawing has been prepared for the purpose of gaining planning permission only and does not purport to be a working or contractual drawing and should not be used for any building or contractual purposes.

This drawing has been prepared based on survey drawings and information prepared by others.

All dimensions and levels on all drawings must be checked and verified on site before commencement of works.

FIRST FLOOR PLAN  
AS PROPOSED

0 2 4 6 8 10  
SCALE 1:100  
PHYSICAL SCALE IN METERS

PROPOSED EXTENSION

CULVER COTTAGE . 37 ALDWICK ROAD . BOGNOR REGIS . PO21 2LN  
FOR . Mr. & Mrs. TODD  
Job No: 599 . Scale: 1:100@A3 . Date: November 2018 . Dwg No: 599-103