




FRONT ELEVATION - FACE SIZES 6370 x 860mm (H)

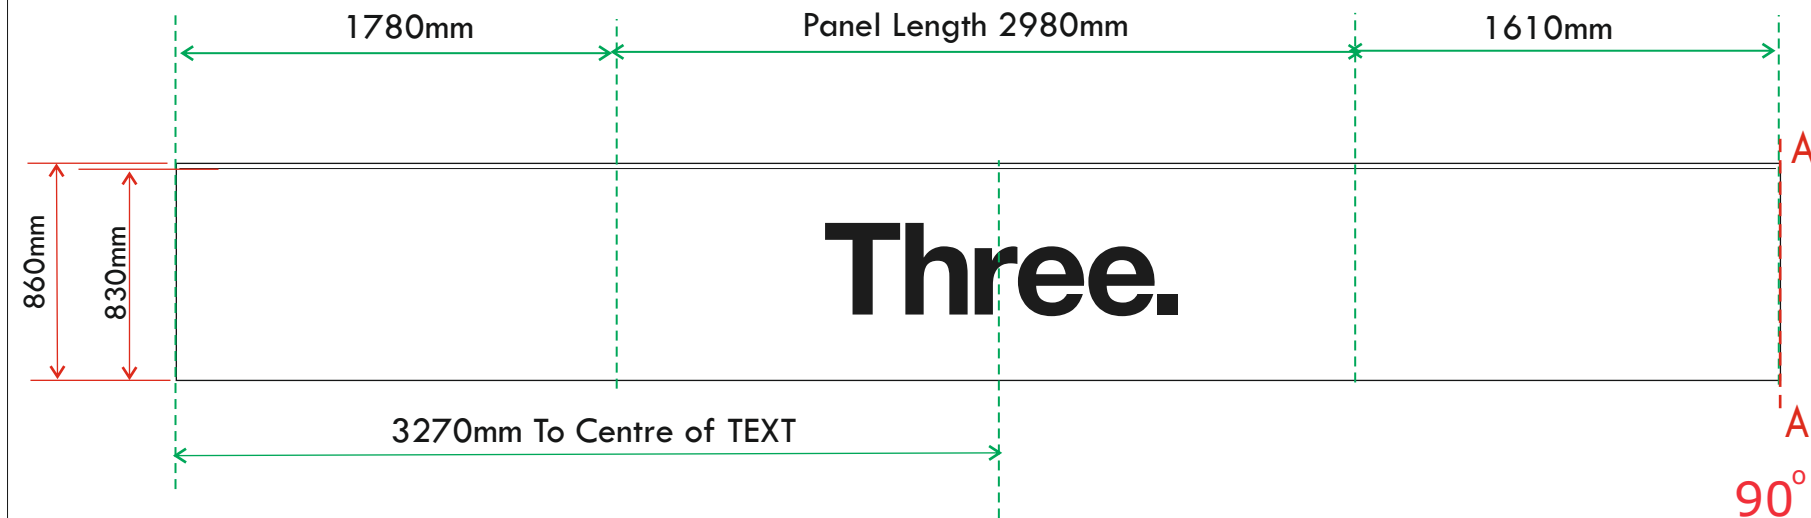


1 no Built-Up Aluminium Fascia Sign FACE LENGTHS
6370mm x 860mm (H) O/All / 2585mm x 860mm (H) / 570mm (H)
With Edge Lit Illuminated Letters 370mm (H)

PLUS - Supply to Engineers Folded Ali Angle Sprayed White
1 no - 70mm x 40mm x 1000mm Long
1 no - 25mm x 40mm x 6300mm Long

RETURN ELEVATION
FACE SIZES 2585 x 860mm / 570mm (H)

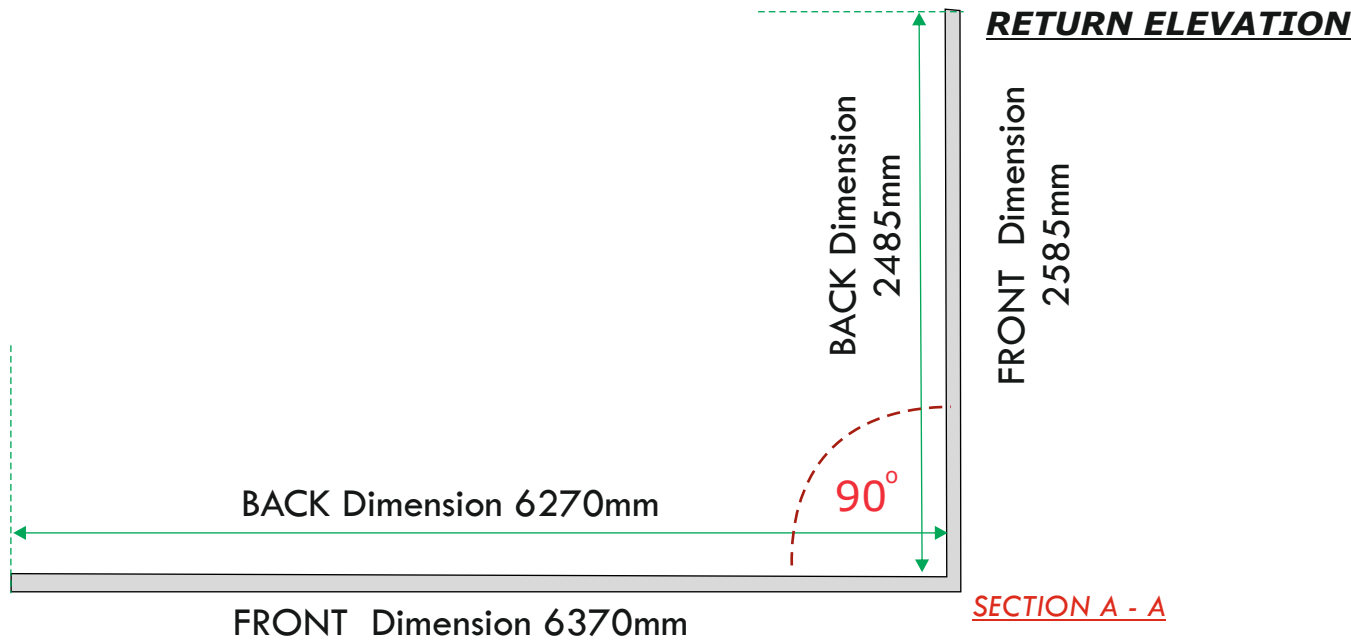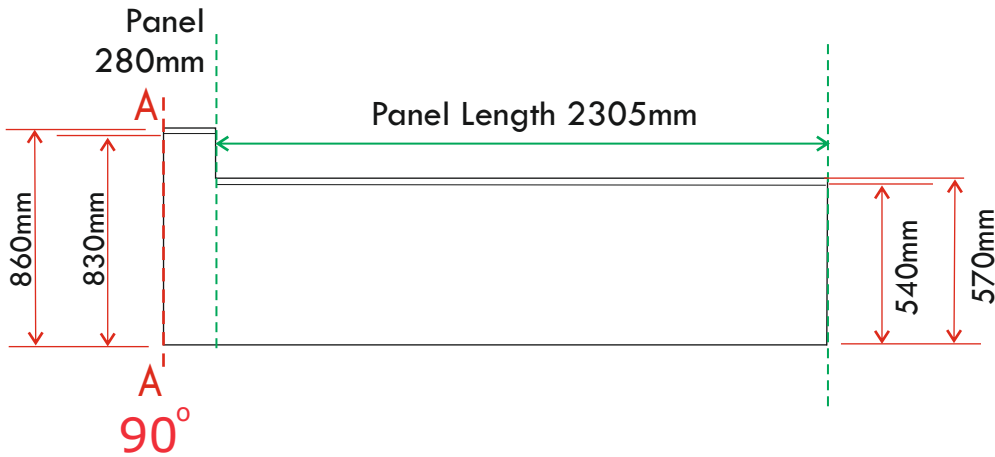


FRONT ELEVATION

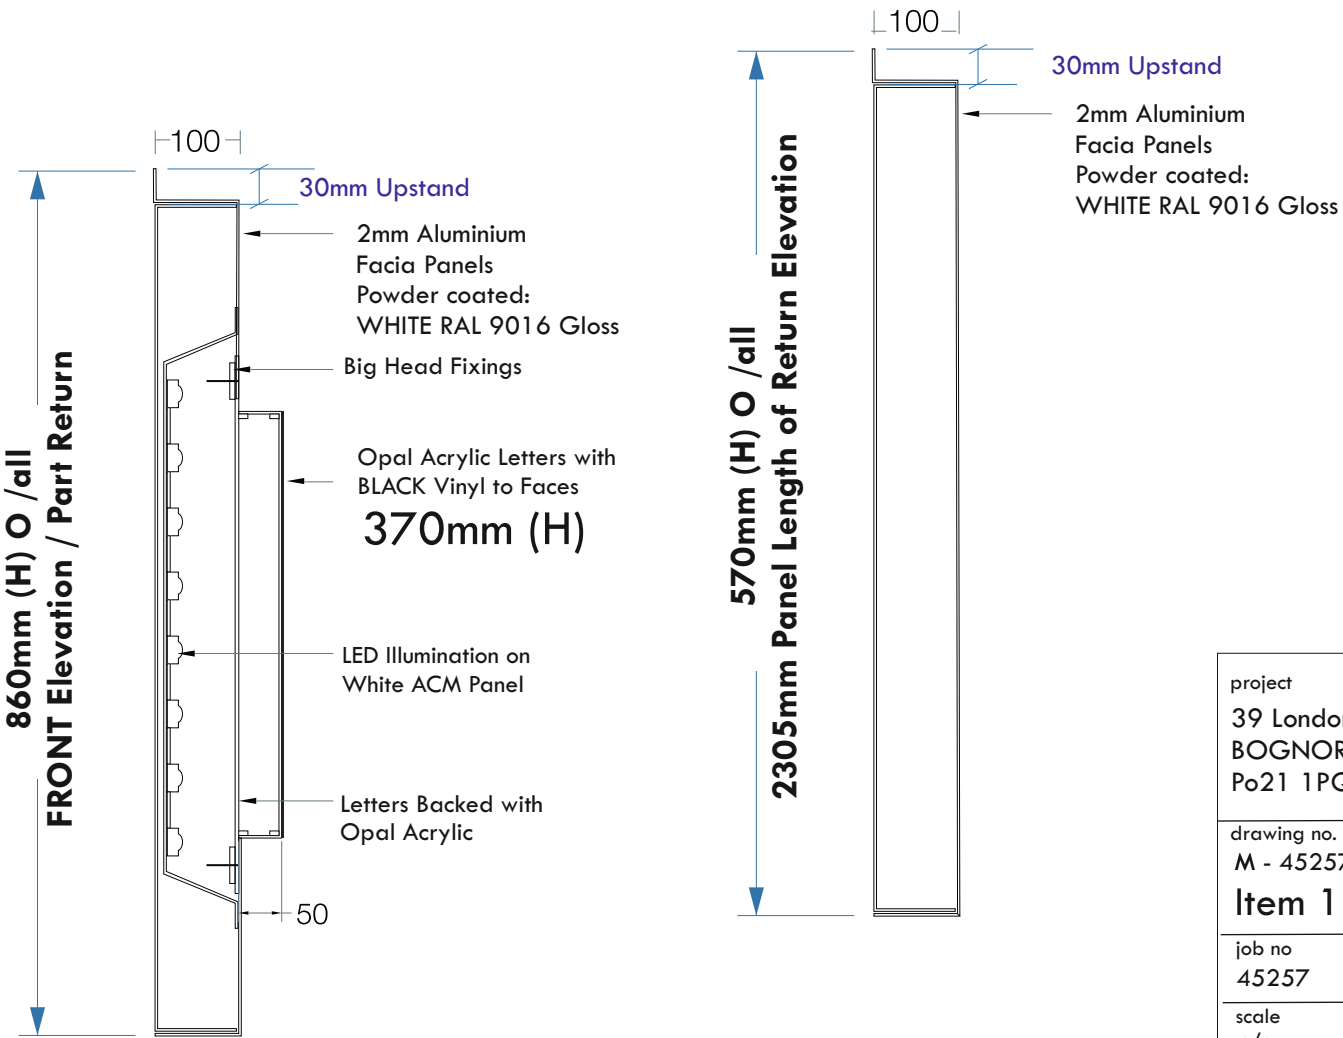

project	39 London Road BOGNOR REGIS Po21 1PQ
drawing no.	revision
M - 45257	items 1 & 2
Item 1	
job no	45257
scale	n/a
date	20.01.2014
page	1 of 1
drawn by	Jacqui Ward




Standard Projection Sign | Section Drawing Fitted to Fascia Panels

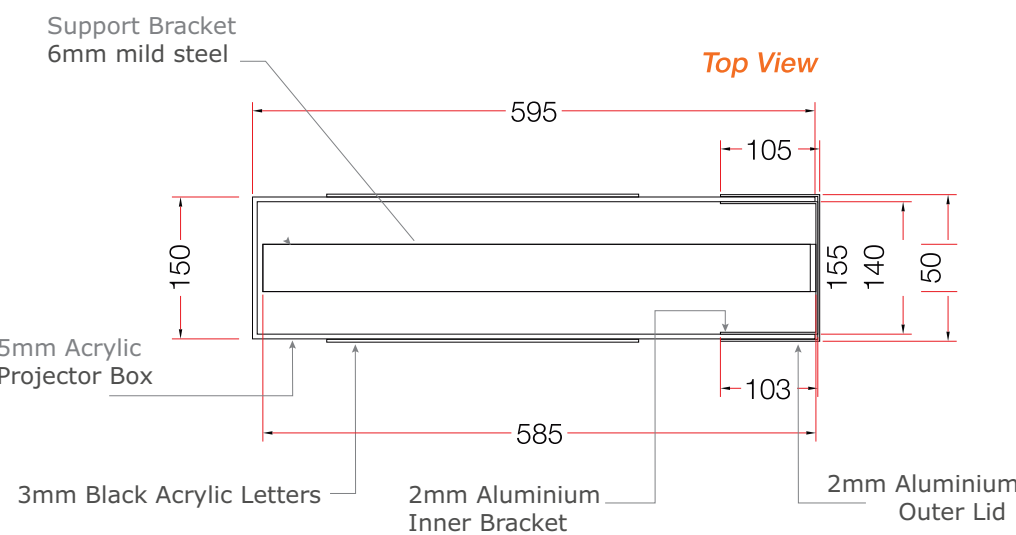


Specification

Projection Sign constructed from a 5mm opal acrylic box with internal LED illumination and 3mm black acrylic logo details bonded to both sides. Supply with all components indicated on drawing.

- Components**
- Completed Overall Size: 600 x 660 mm**
- Acrylic Box - 595 x 655 x 150 mm (5mm Thick)
 - Outer Lid - 105 x 660 x 155 mm (2mm Thick)
 - Inner Lid - 103 x 655 x 140 mm (2mm Thick)
 - Bracket - 585 x 644 x 50 mm (6mm Thick)
 - Acrylic Logos - 2no sets @ 330 x 490 mm (3mm Thick)

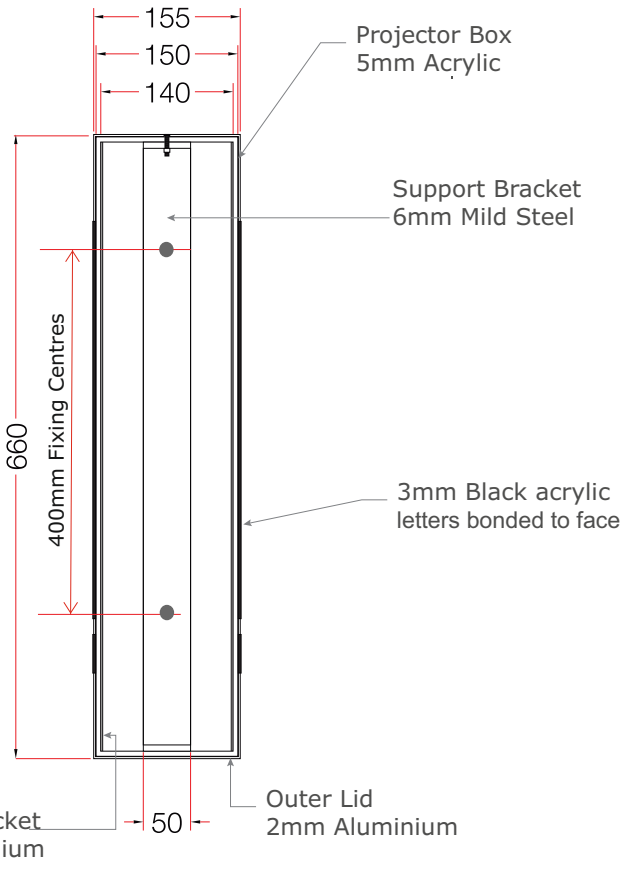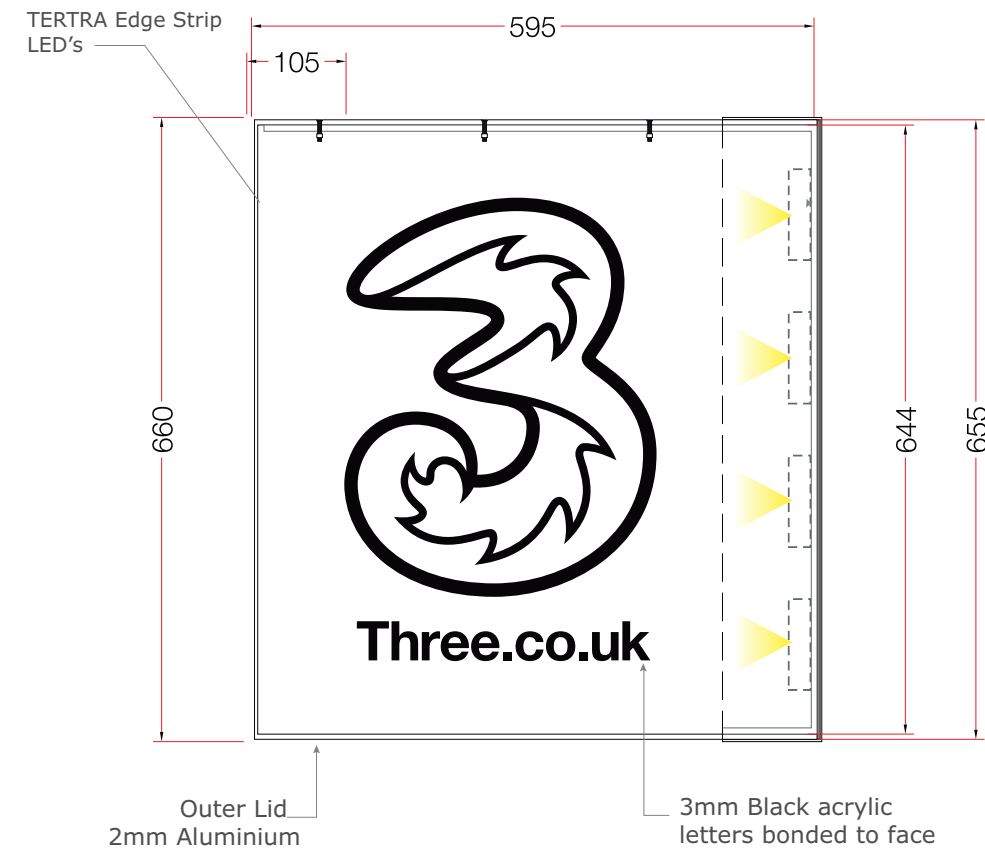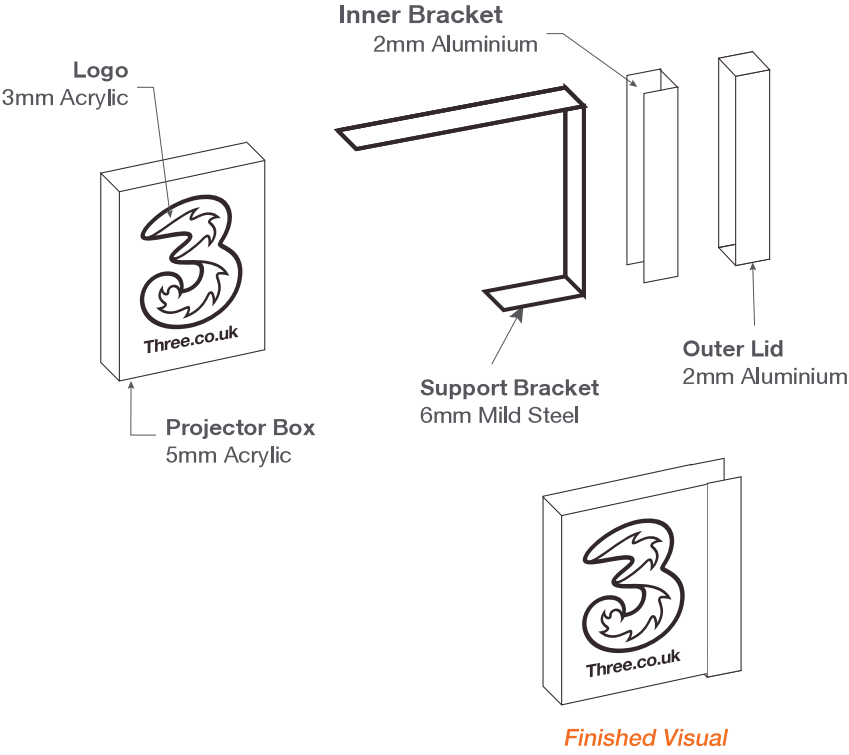

Profile View

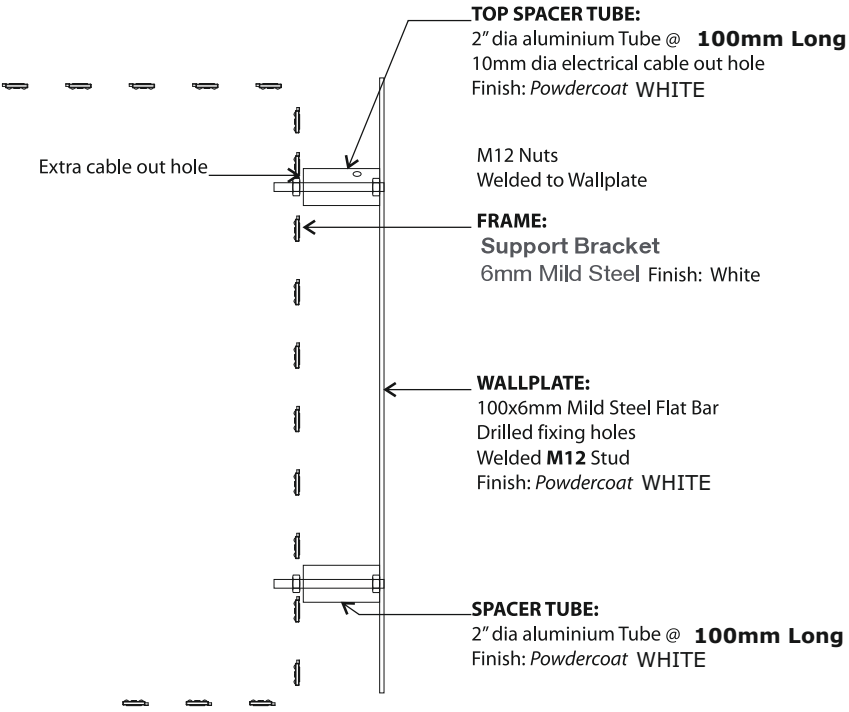

PROJECTING SIGN TO BE FITTED ONTO FASCIA ON SITE -
TO ALLOW FOR CORRECT POSITION TO END OF SIGN

project	39 London Road BOGNOR REGIS Po21 1PQ
drawing no.	revision
M - 45257	items 1&2
Item 2	
job no	45257
scale	n/a
date	20.01.2014
page	2 of 2
drawn by	Jacqui Ward