



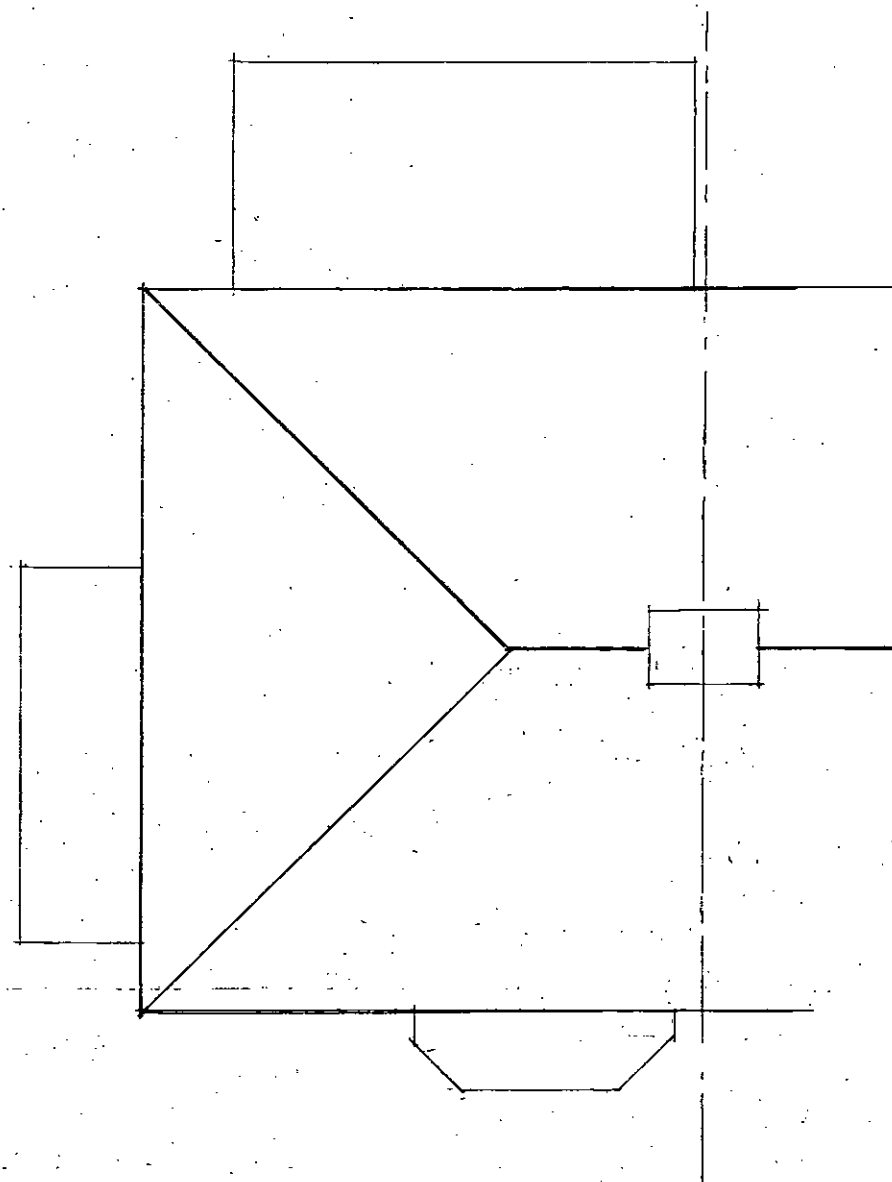

Existing Roof Plan

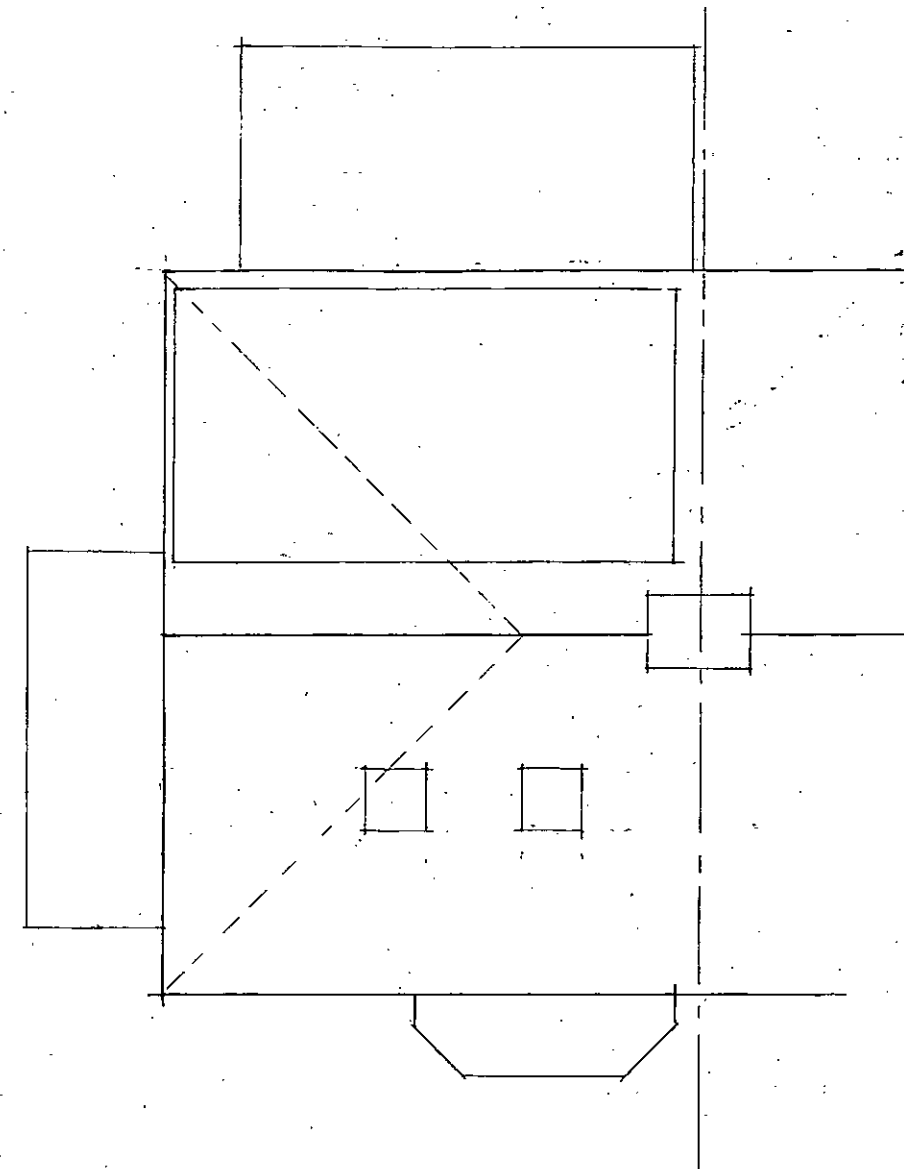

Proposed Roof Plan

J P Tupper Associates	
20 Sudley Road Bognor Regis West Sussex	
79 Chichester Road, Bognor Regis, West Sussex. PO21 2AB	
Proposed Roof Conversion.	
Proposed & Existing Roof Plans	
Scale: 1:100.	Paper: A3
Date: January 2015	
Dwg No.: 6335/10	
All dimensions to be checked on site. Do not scale except for planning purposes.	