


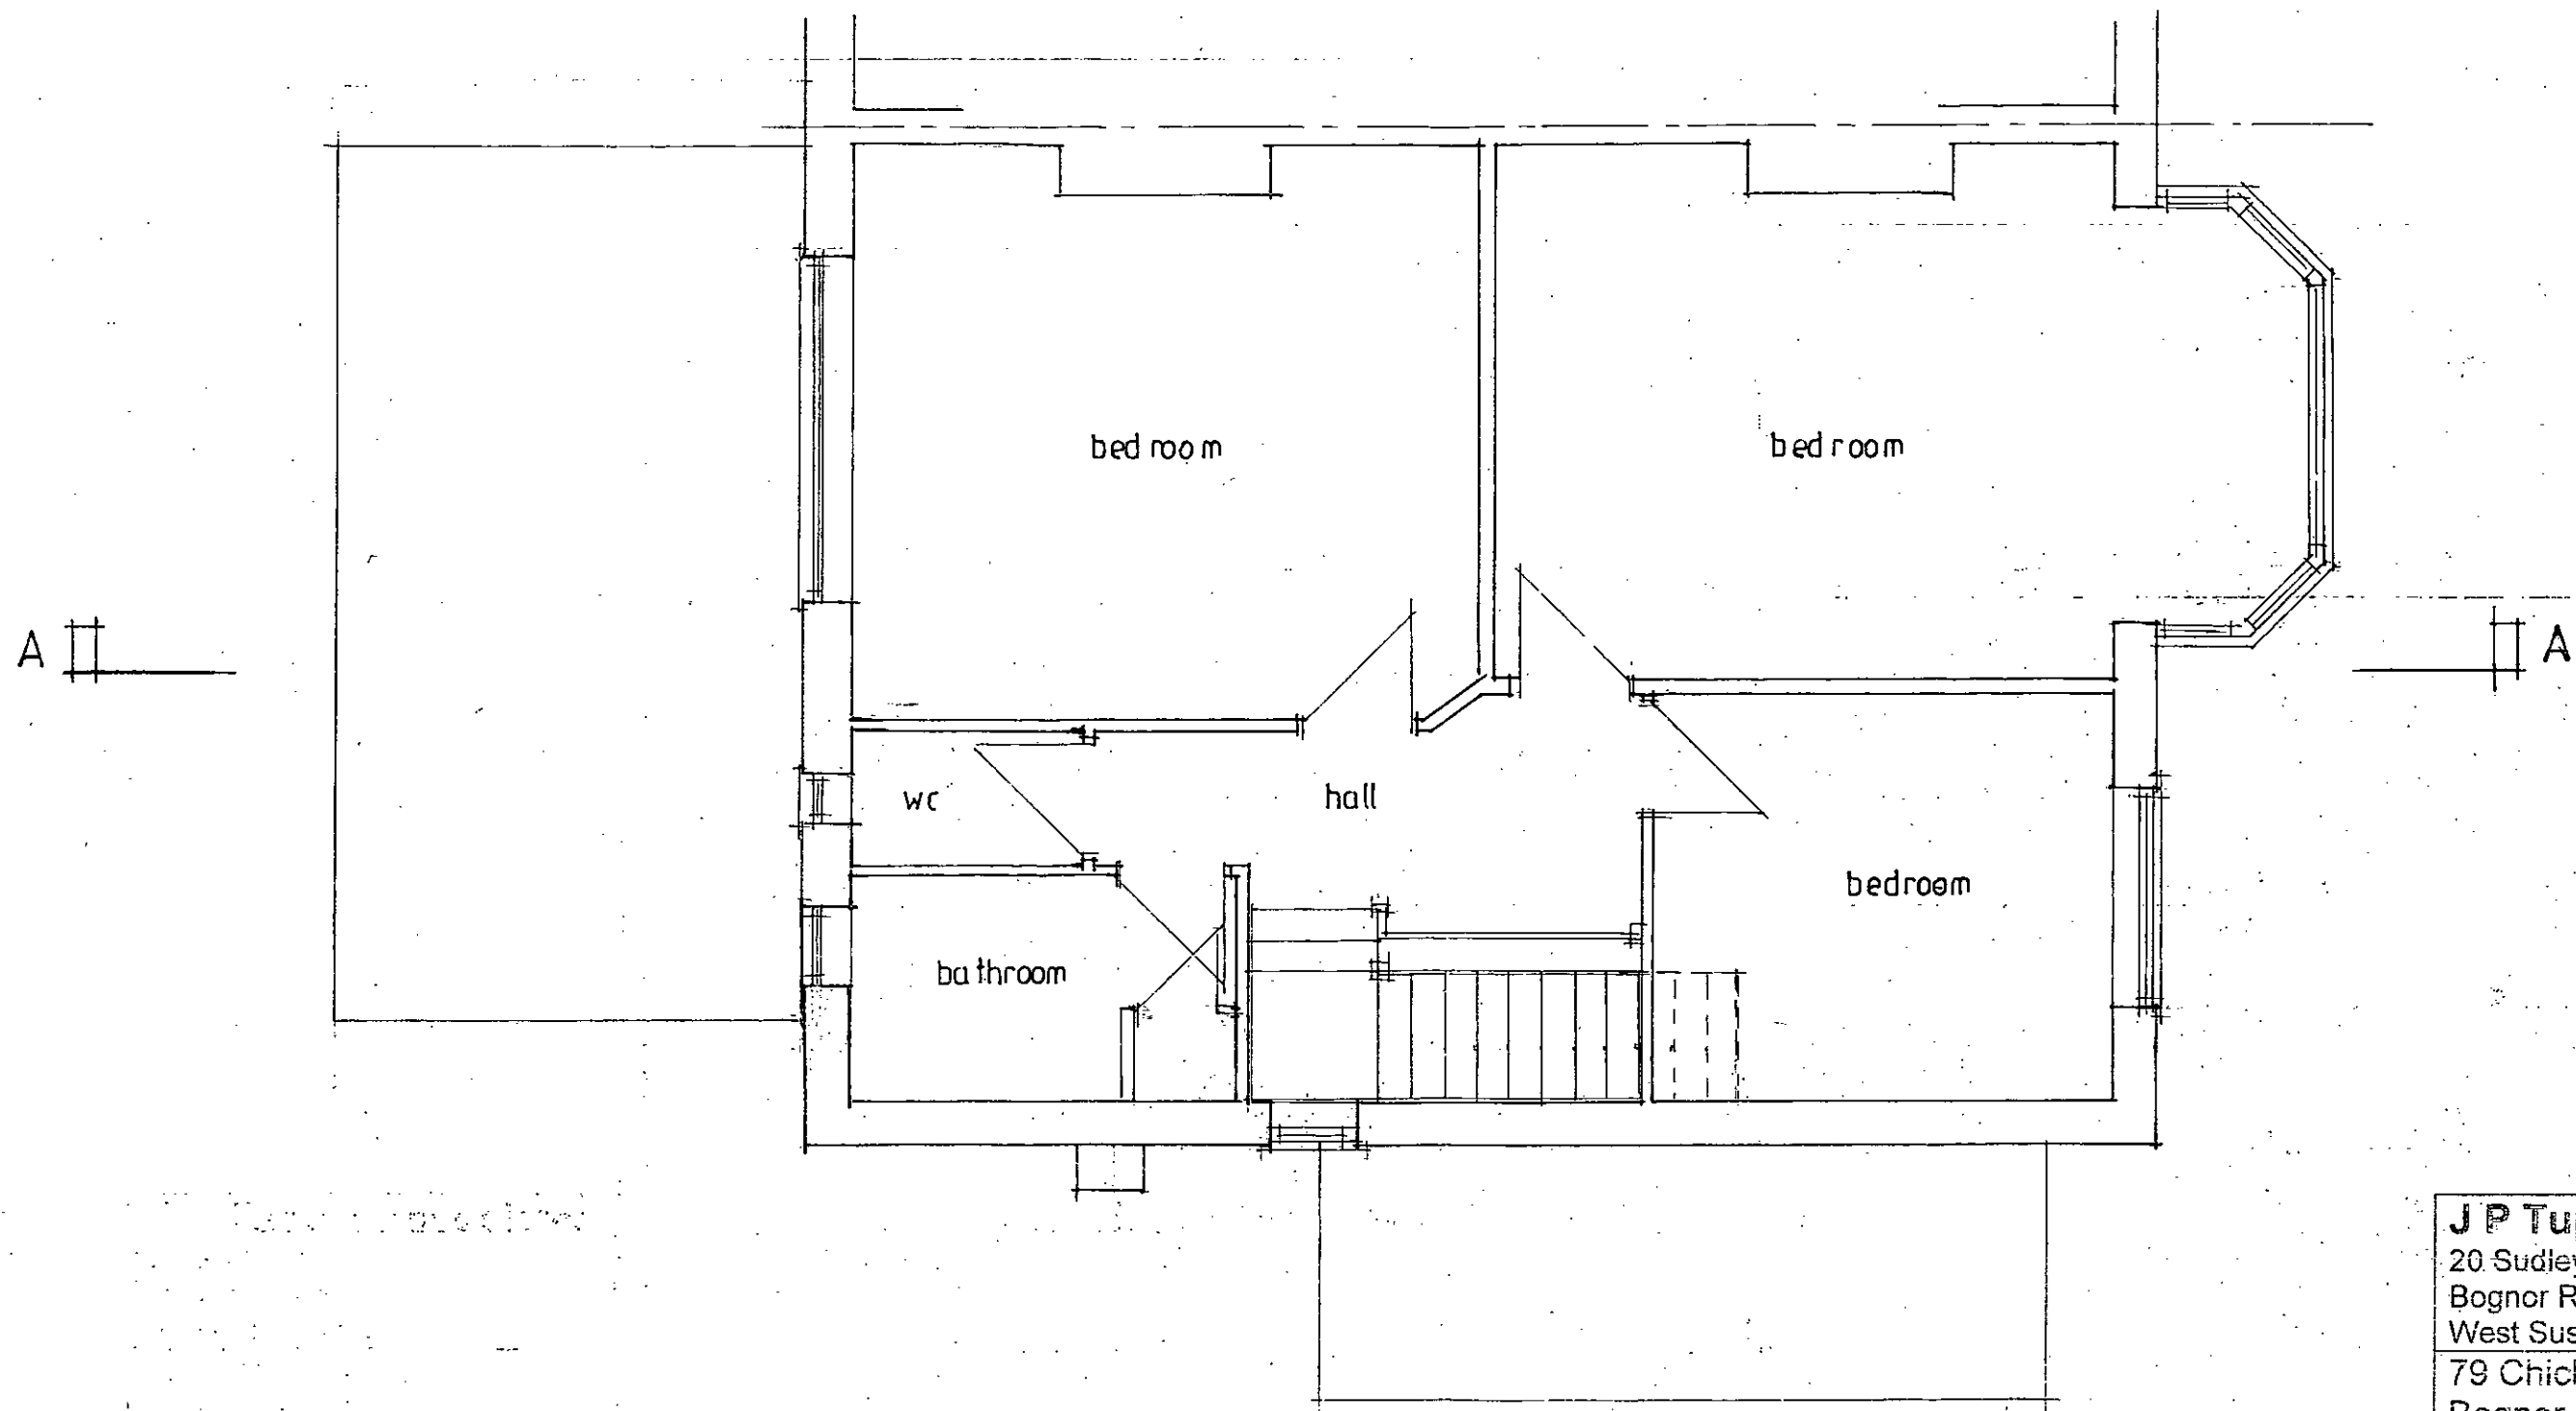

Existing First Floor Plan

J P Tupper Associates

20 Sudley Road
Bognor Regis
West Sussex

79 Chichester Road,
Bognor Regis,
West Sussex.
PO21 2AB

Proposed Roof Conversion.

Existing First Floor Plan.

Scale: 1:50.

Paper: A3

Date: January 2015

Org No.: 6335/04

All dimensions to be checked on site.
Do not scale except for planning purposes.