


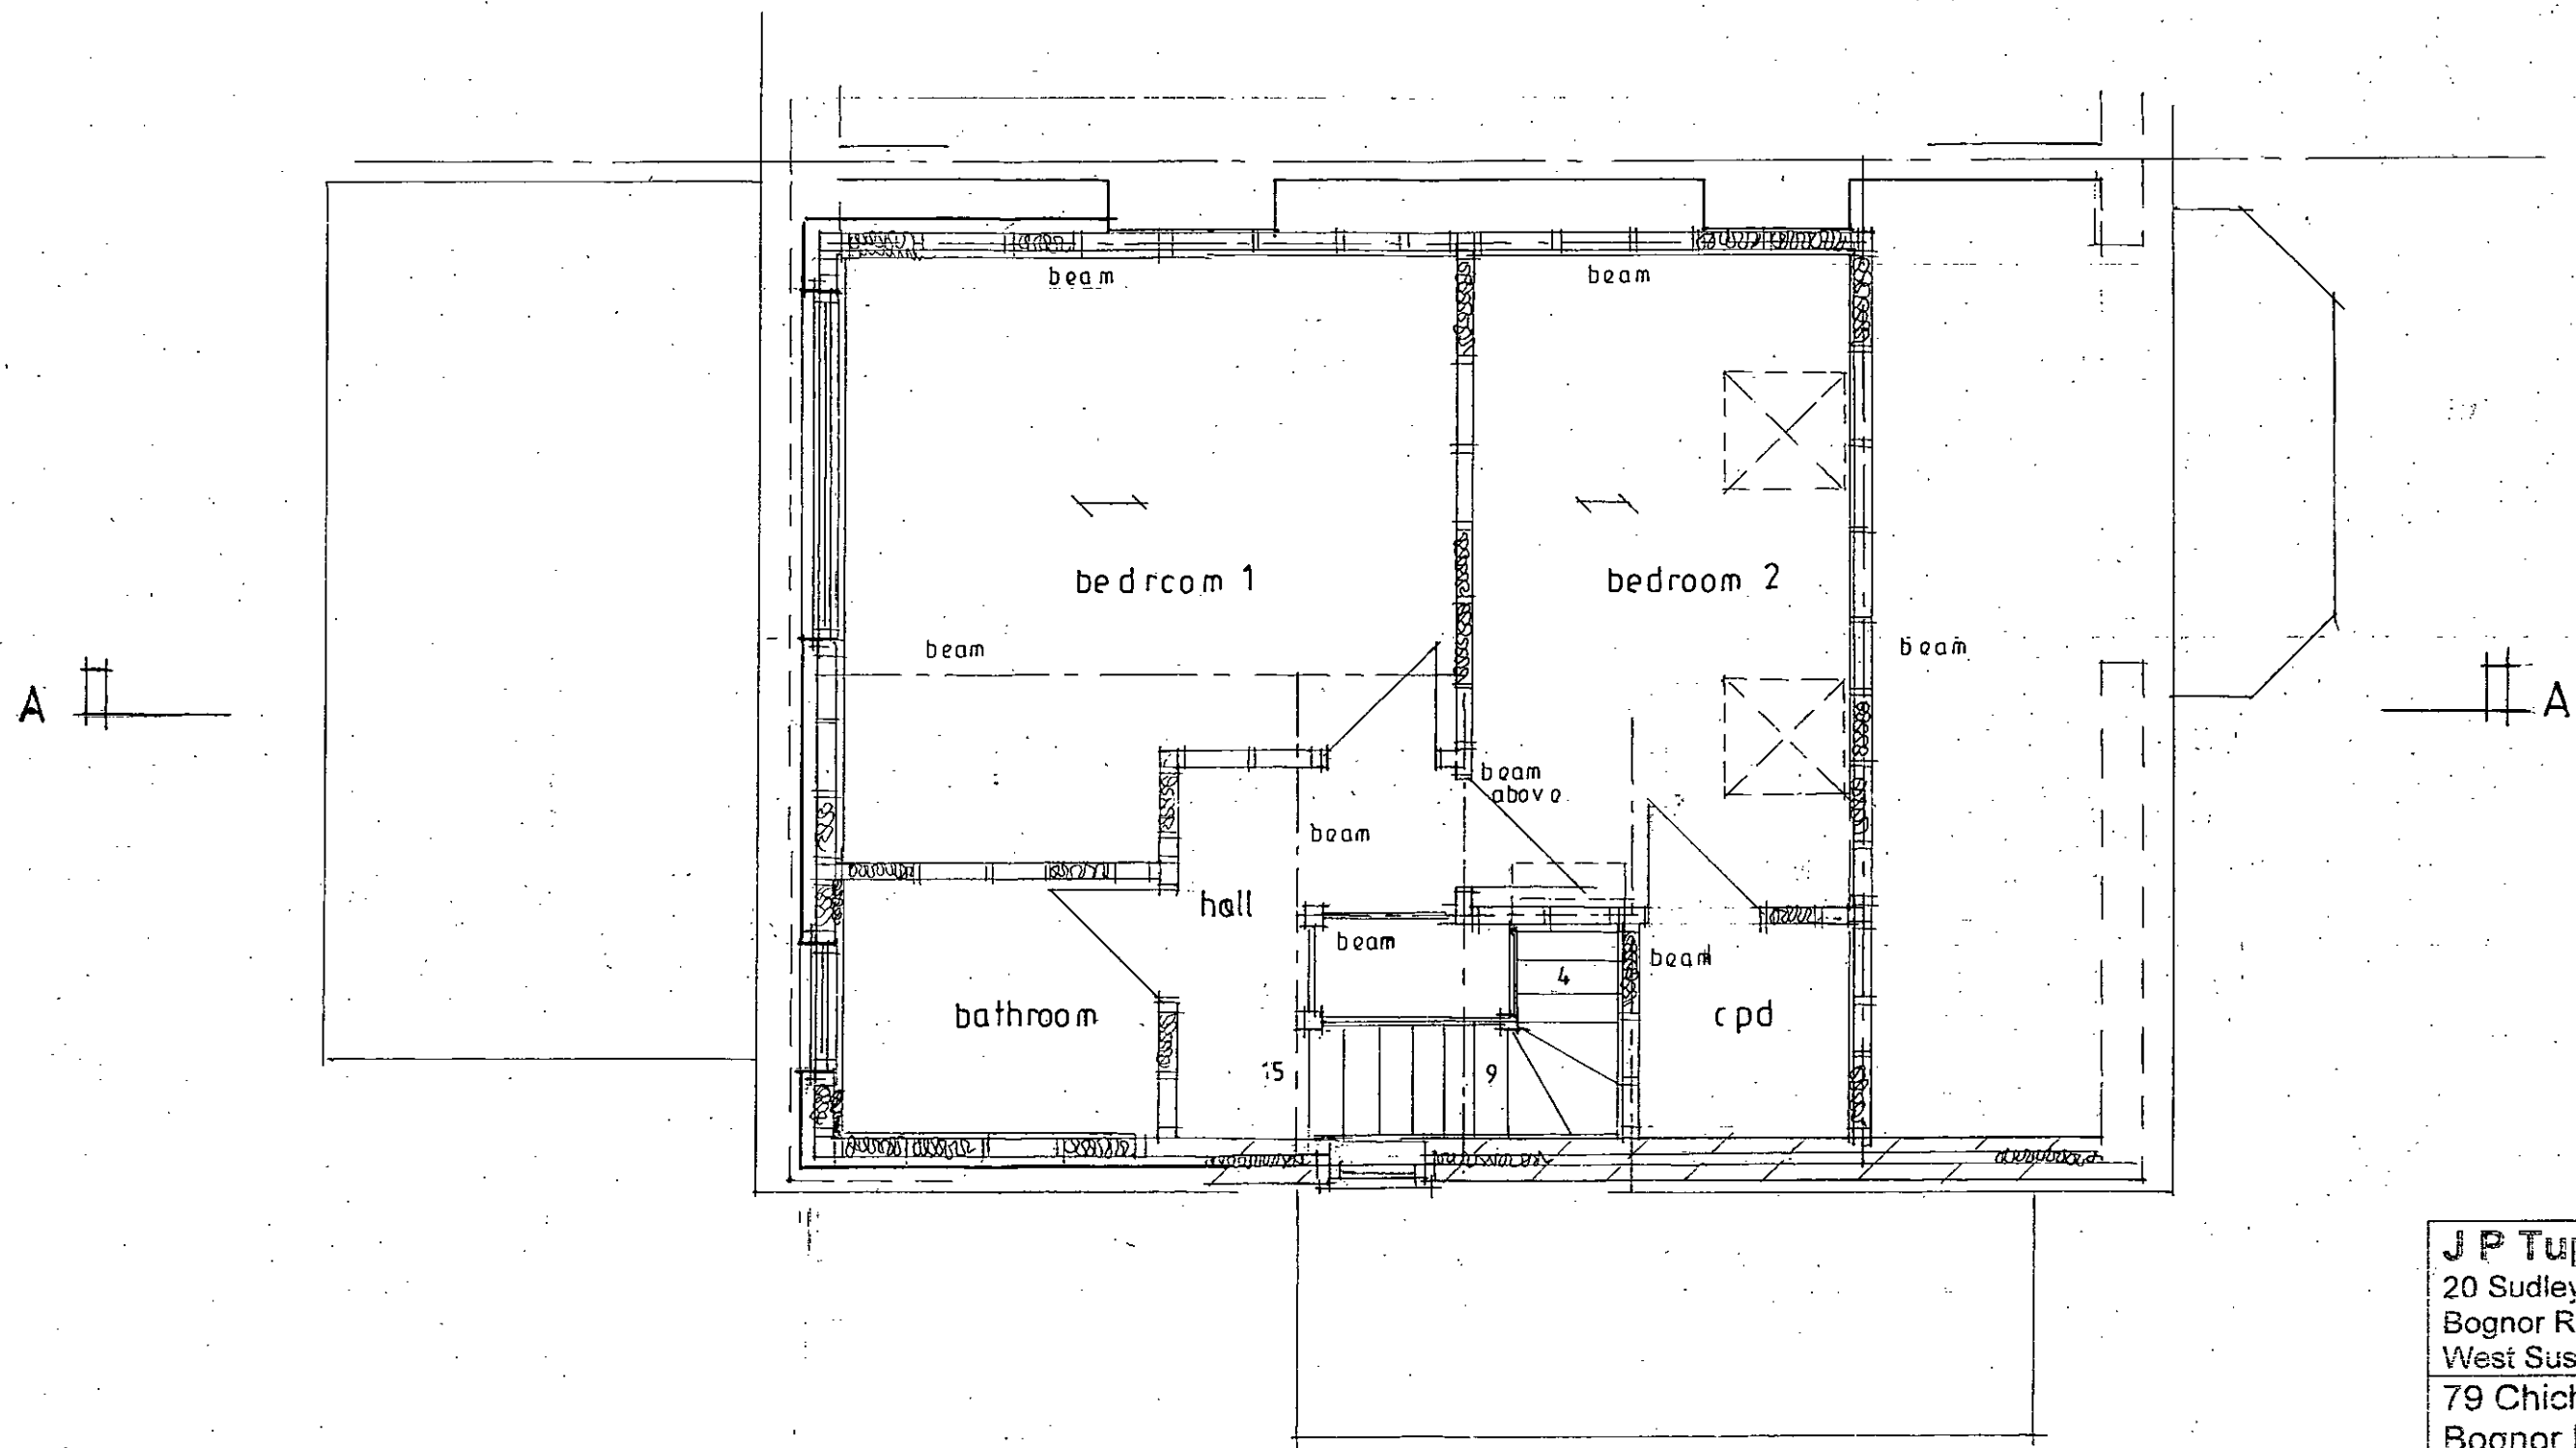

Proposed Second Floor Plan

J P Tupper Associates
 20 Sudley Road
 Bognor Regis
 West Sussex

79 Chichester Road,
 Bognor Regis,
 West Sussex.
 PO21 2AB

Proposed Roof Conversion.

Proposed Second Floor Plan

Scale: 1:50. Paper: A3

Date: January 2015

Dwg No.: 6335/05A

All dimensions to be checked on site.
 Do not scale except for planning purposes.