



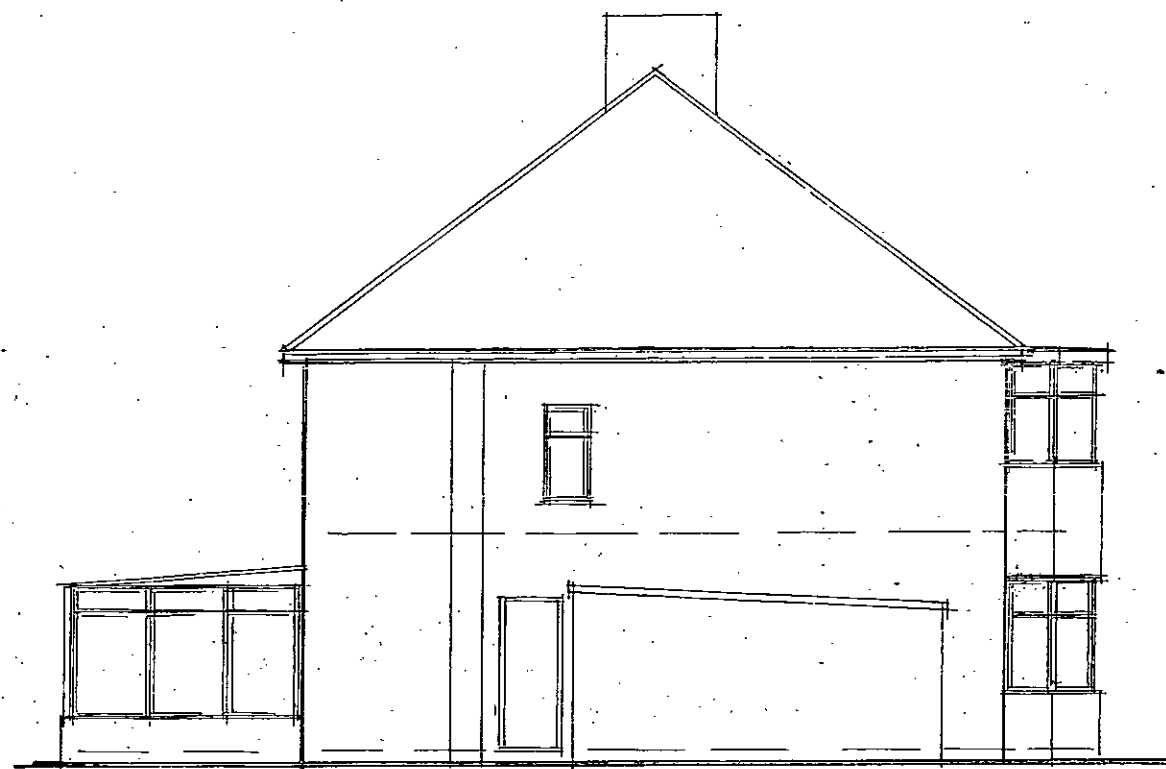


Existing North Elevation

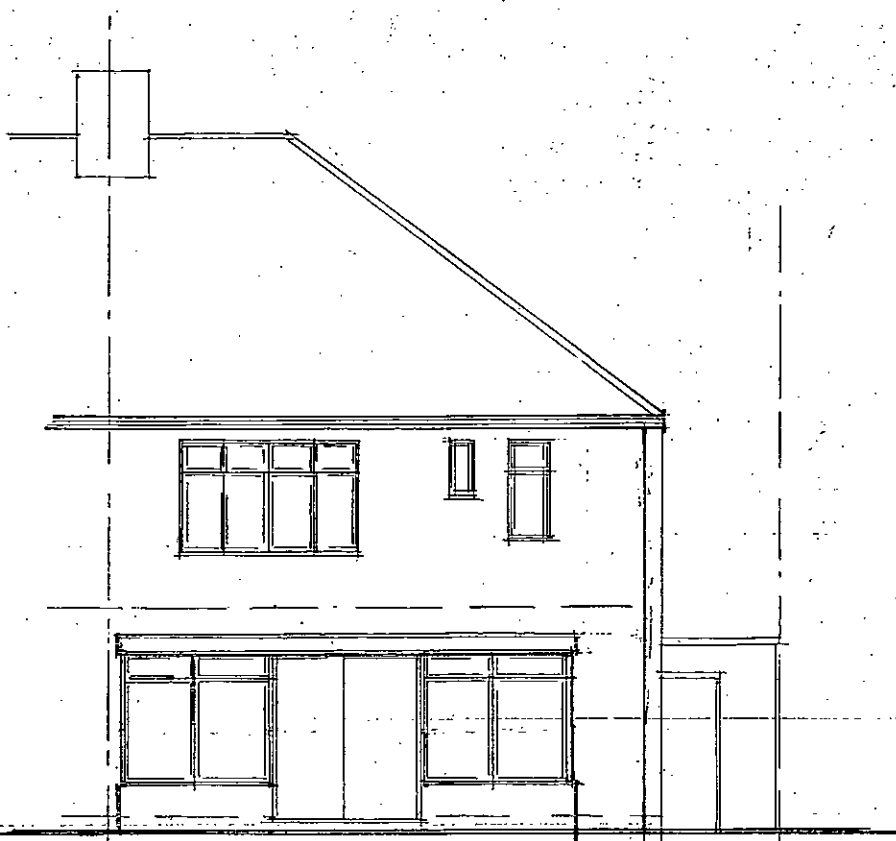

Existing East Elevation



Existing South Elevation

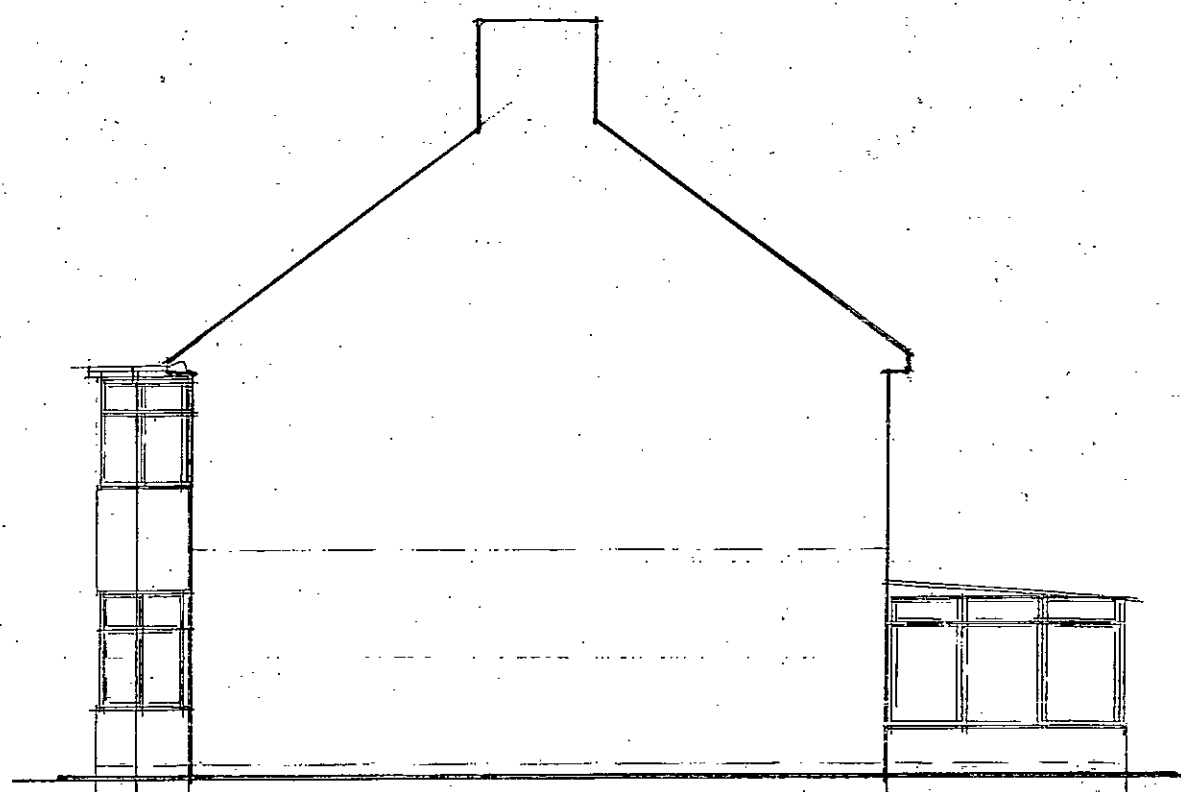

Existing West Elevation

J P Tupper Associates

20 Sudley Road
Bognor Regis
West Sussex

79 Chichester Road,
Bognor Regis,
West Sussex.
PO21 2AB

Proposed Roof Conversion.

Existing Elevations.

Scale: 1:100. Paper: A3

Date: January 2015

Drg No.: 6335/06

All dimensions to be checked on site.
Do not scale except for planning purposes.