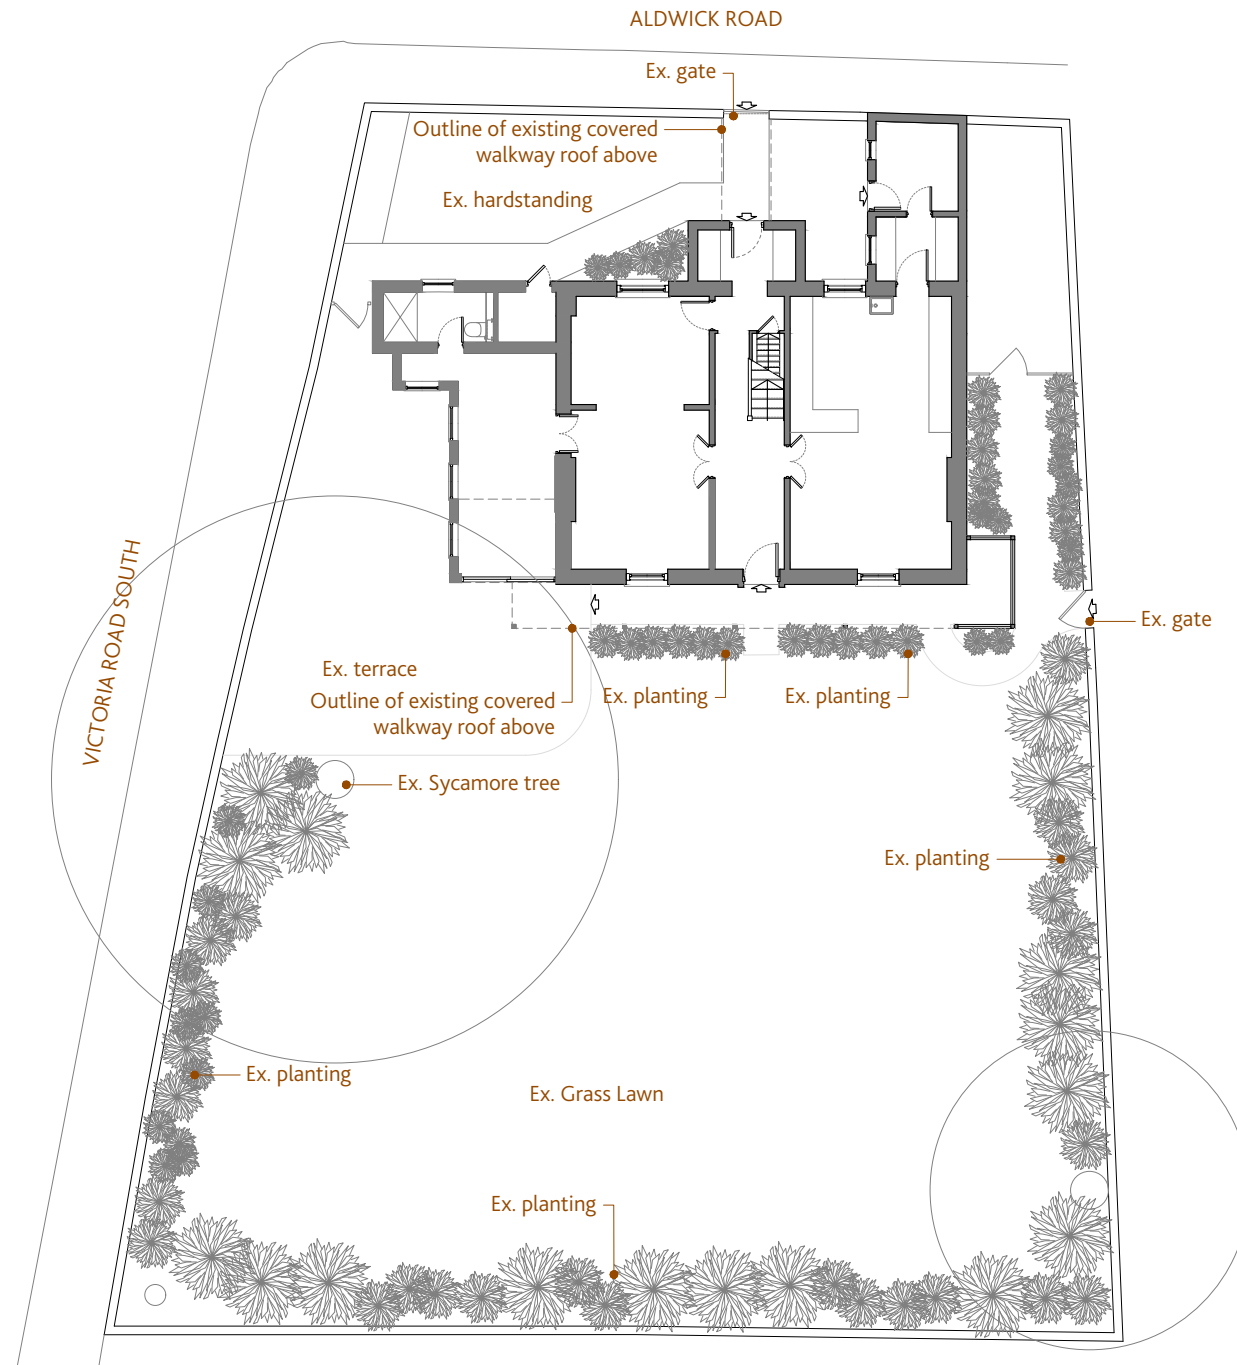


Planning Application Issue

REVISIONS:
 Rev. / - 17.01.2019 - Draft Planning Application
 Rev. A - 21.01.2019 - Planning Application Issue


EX. SITE PLAN
 Dwg. No. 599-001

PULLEN
 ARCHITECTURE

41-42 Southgate Place . Chichester
 West Sussex . PO19 1ET
 Tel 01243 859510
 office@pullenarchitecture.co.uk
 www.pullenarchitecture.co.uk

ARUN DISTRICT COUNCIL AW24/19/L

SITE PLAN
 AS EXISTING

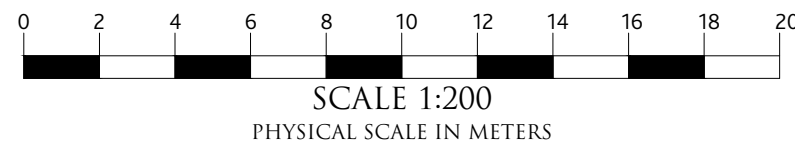

PROPOSED EXTENSION

CULVER COTTAGE . 37 ALDWICK ROAD . BOGNOR REGIS . PO21 2LN

FOR . MR. & MRS. Todd

Job No: 599 . Scale: 1:200@A3 . Date: November 2018 . Dwg No: 599-001

This drawing has been prepared for the purpose of gaining planning permission only and does not purport to be a working or contractual drawing and should not be used for any building or contractual purposes.

Check Physical Scale Bar when scaling off this drawing.

This survey drawing has been measured by hand. All dimensions to be checked and verified on site prior to any manufacture or construction.